


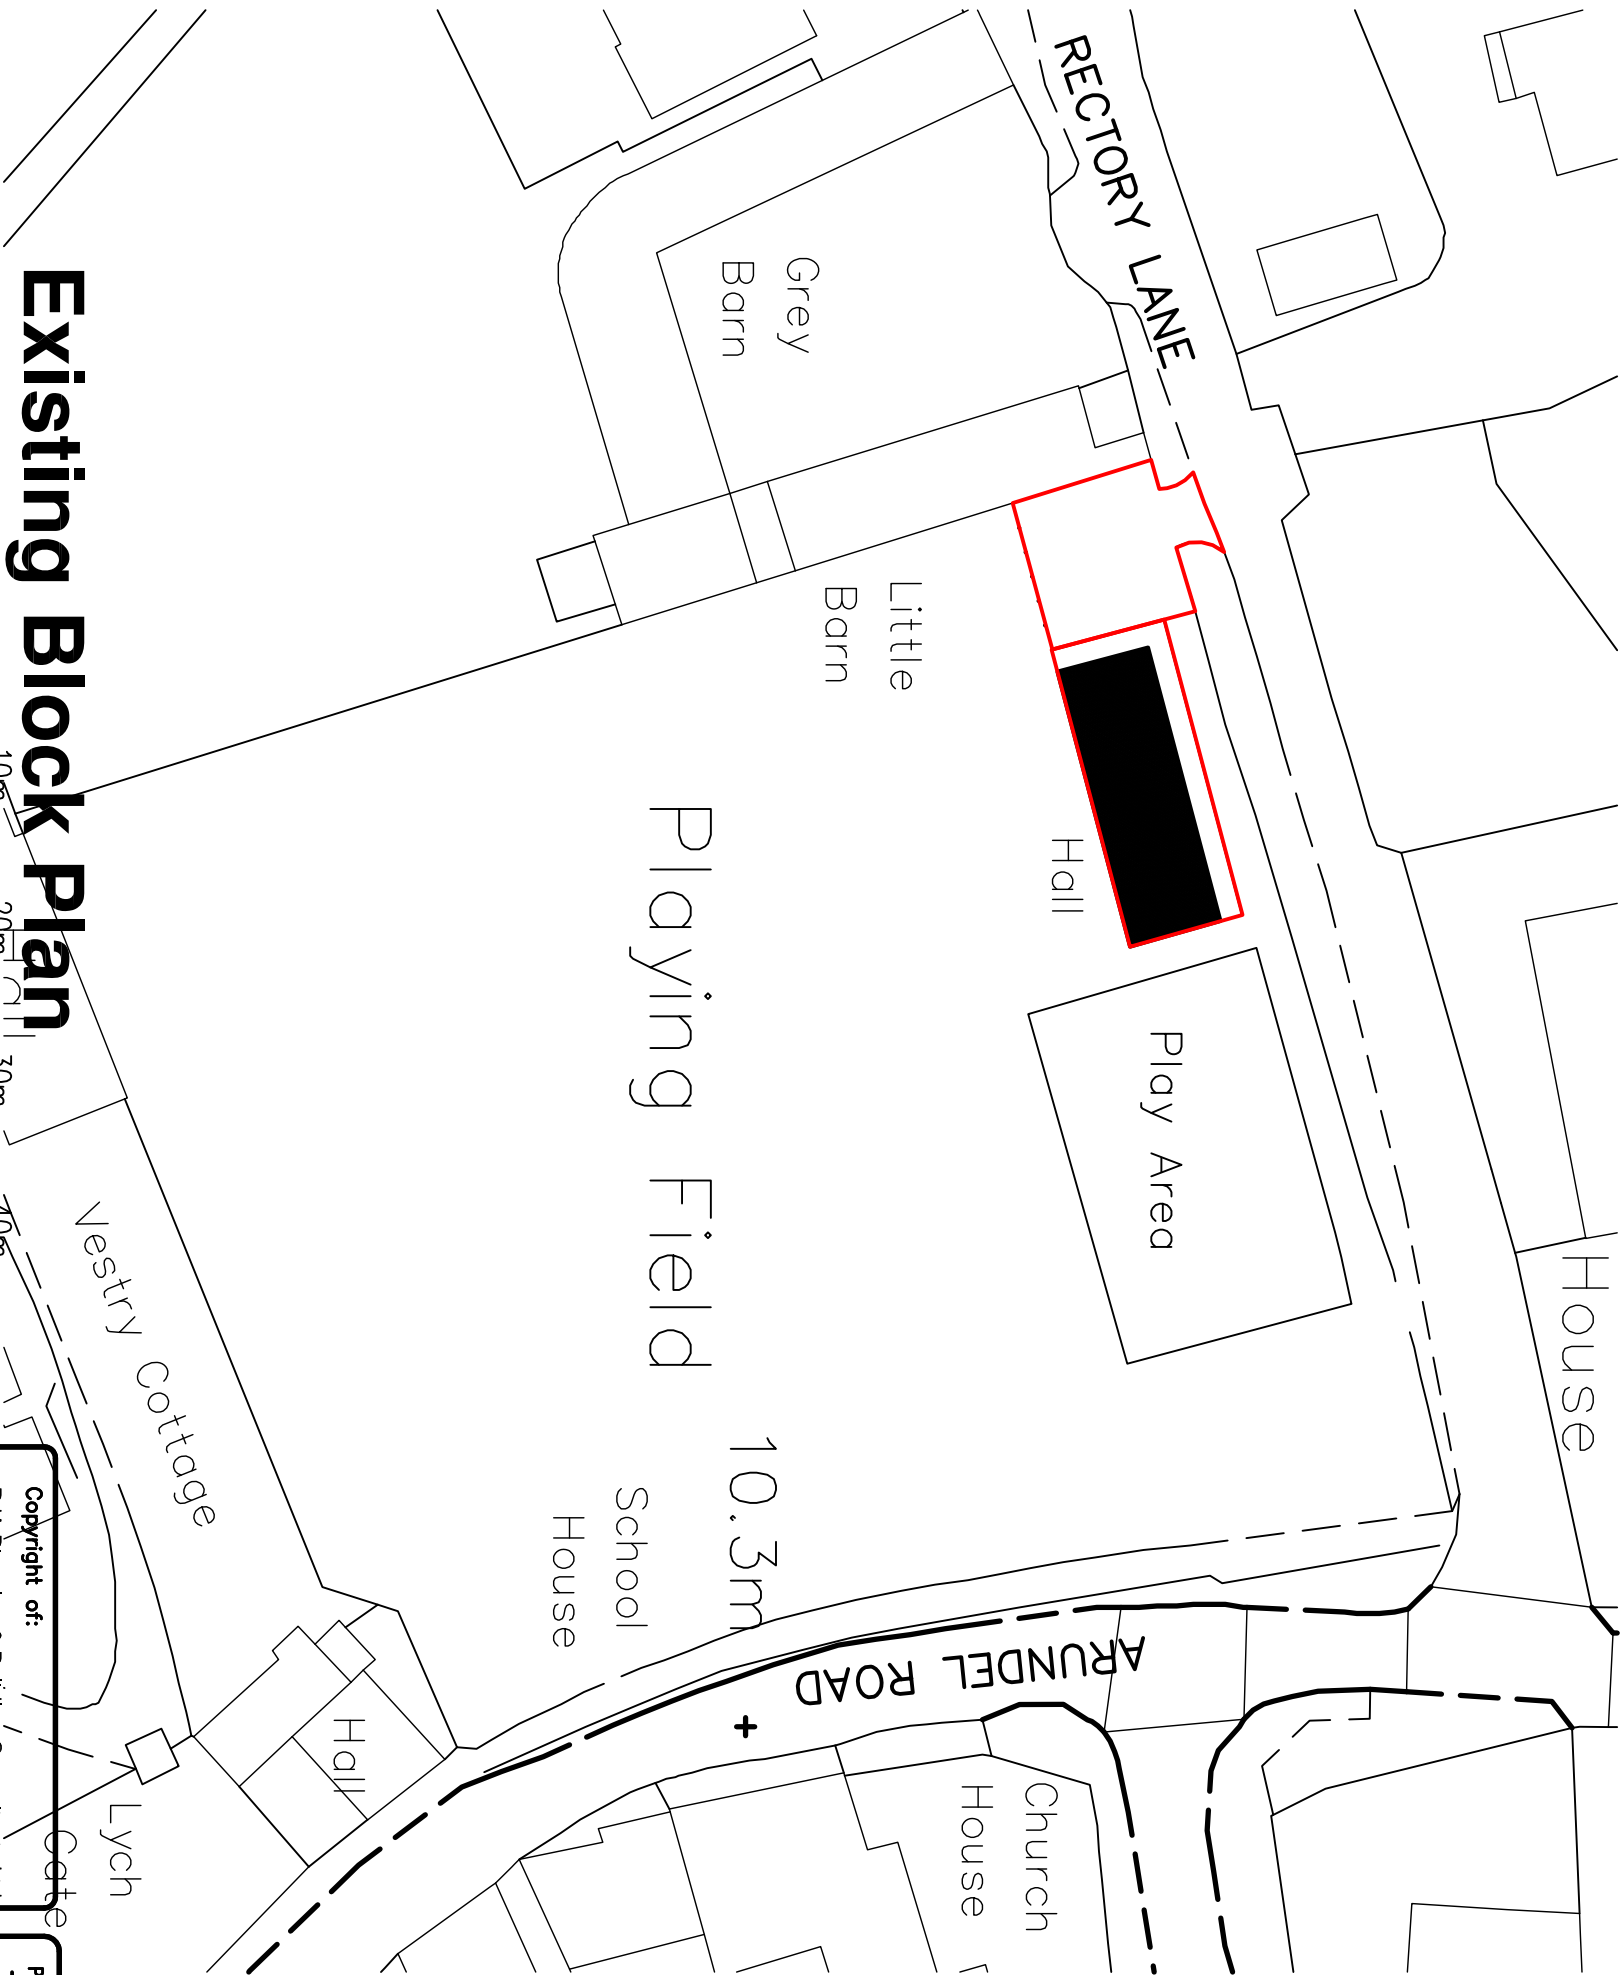

Existing Block Plan

1:500


10m 20m 30m 40m 50m
1:500 Scale Bar

10m 20m 30m 40m 50m
1:1250 Scale Bar

Copyright of:
RJA Planning & Building Consultants Ltd.
1st Floor, 10 High Street
Shoreham-By-Sea
West Sussex
BN43 5DA
Tel: 01273 467297
Mob: 07971375739
Email: rex@rjapbc.co.uk


Project:
The Scout Headquarters
Rectory Lane
Angmering
West Sussex
Title:
Location & Block
Plans

Client:
1st Angmering Scout Group
Scale:
1:1250, 1:500 @ A3
Date:
Drawn:
Dwg. No. 18701- Loc
Rev'n

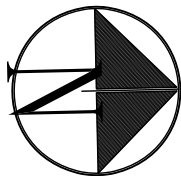

Location Plan

1:1250

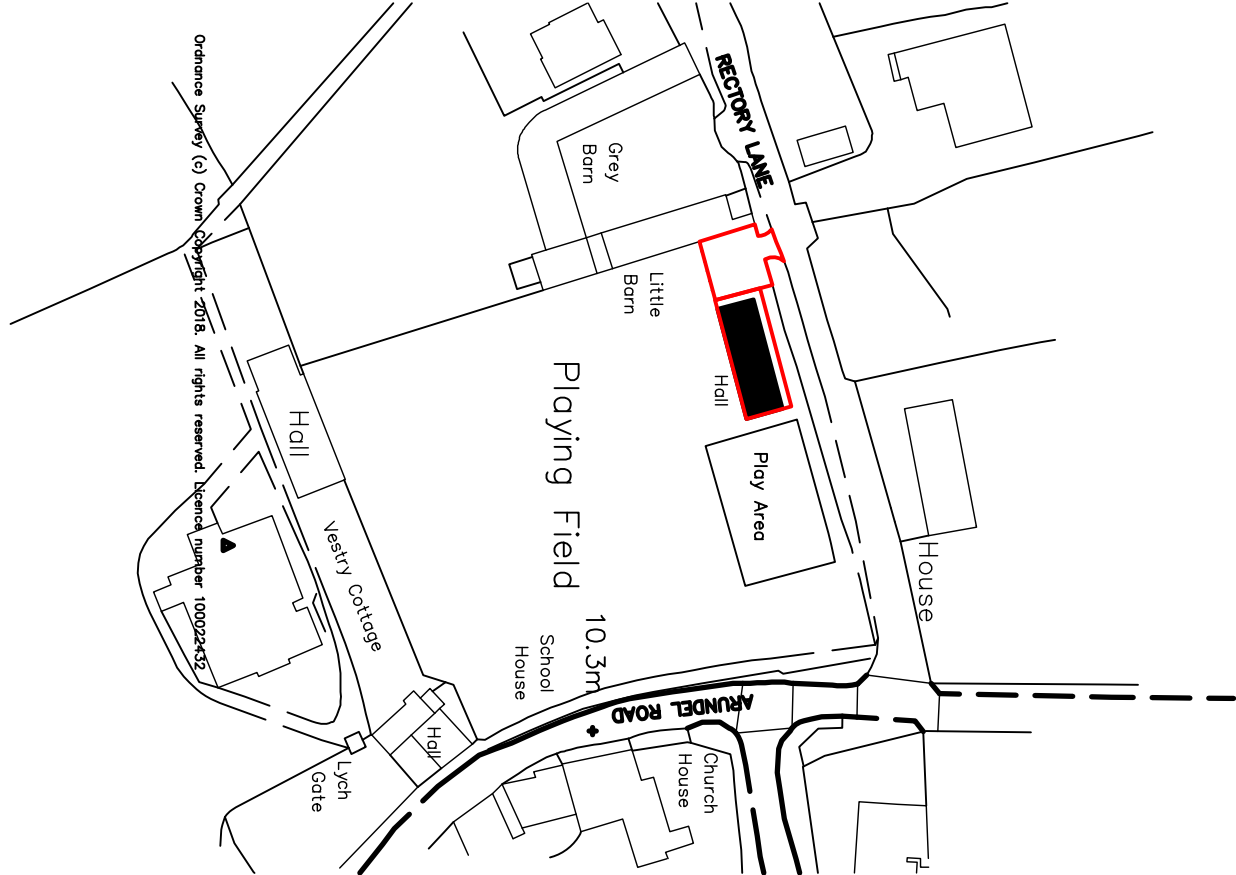

Ordnance Survey (c) Crown Copyright 2018. All rights reserved. Licence number 100022432