



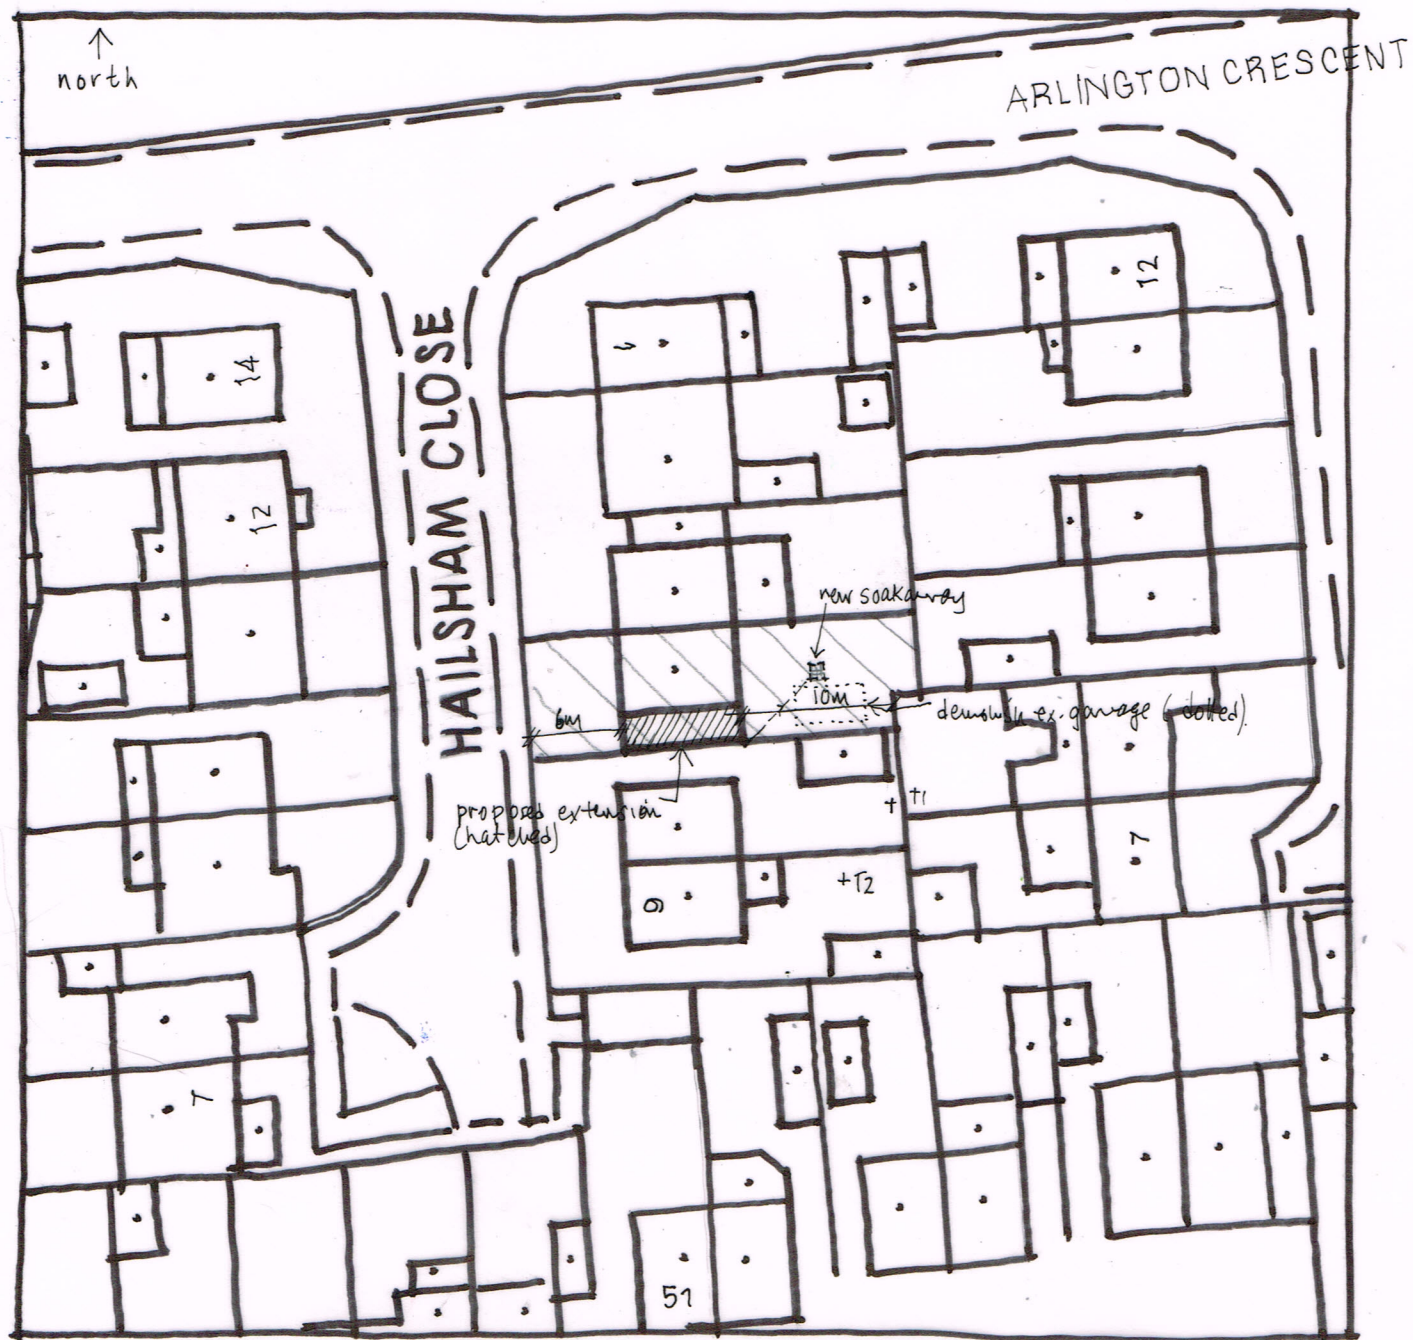


SITE PLAN 1:500 @ A4

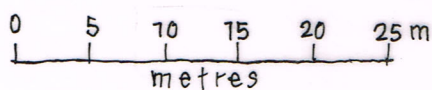

TREE SCHEDULE

- T1: leylandii
T2: eucalyptus

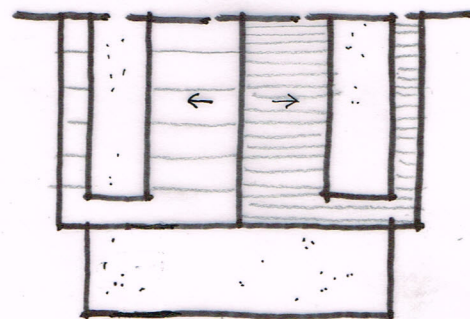

Wayne Gander MCIAT
Architectural Technologist
98 Durrington Lane, Worthing
West Sussex BN13 2RQ
E: waynegander08@gmail.com