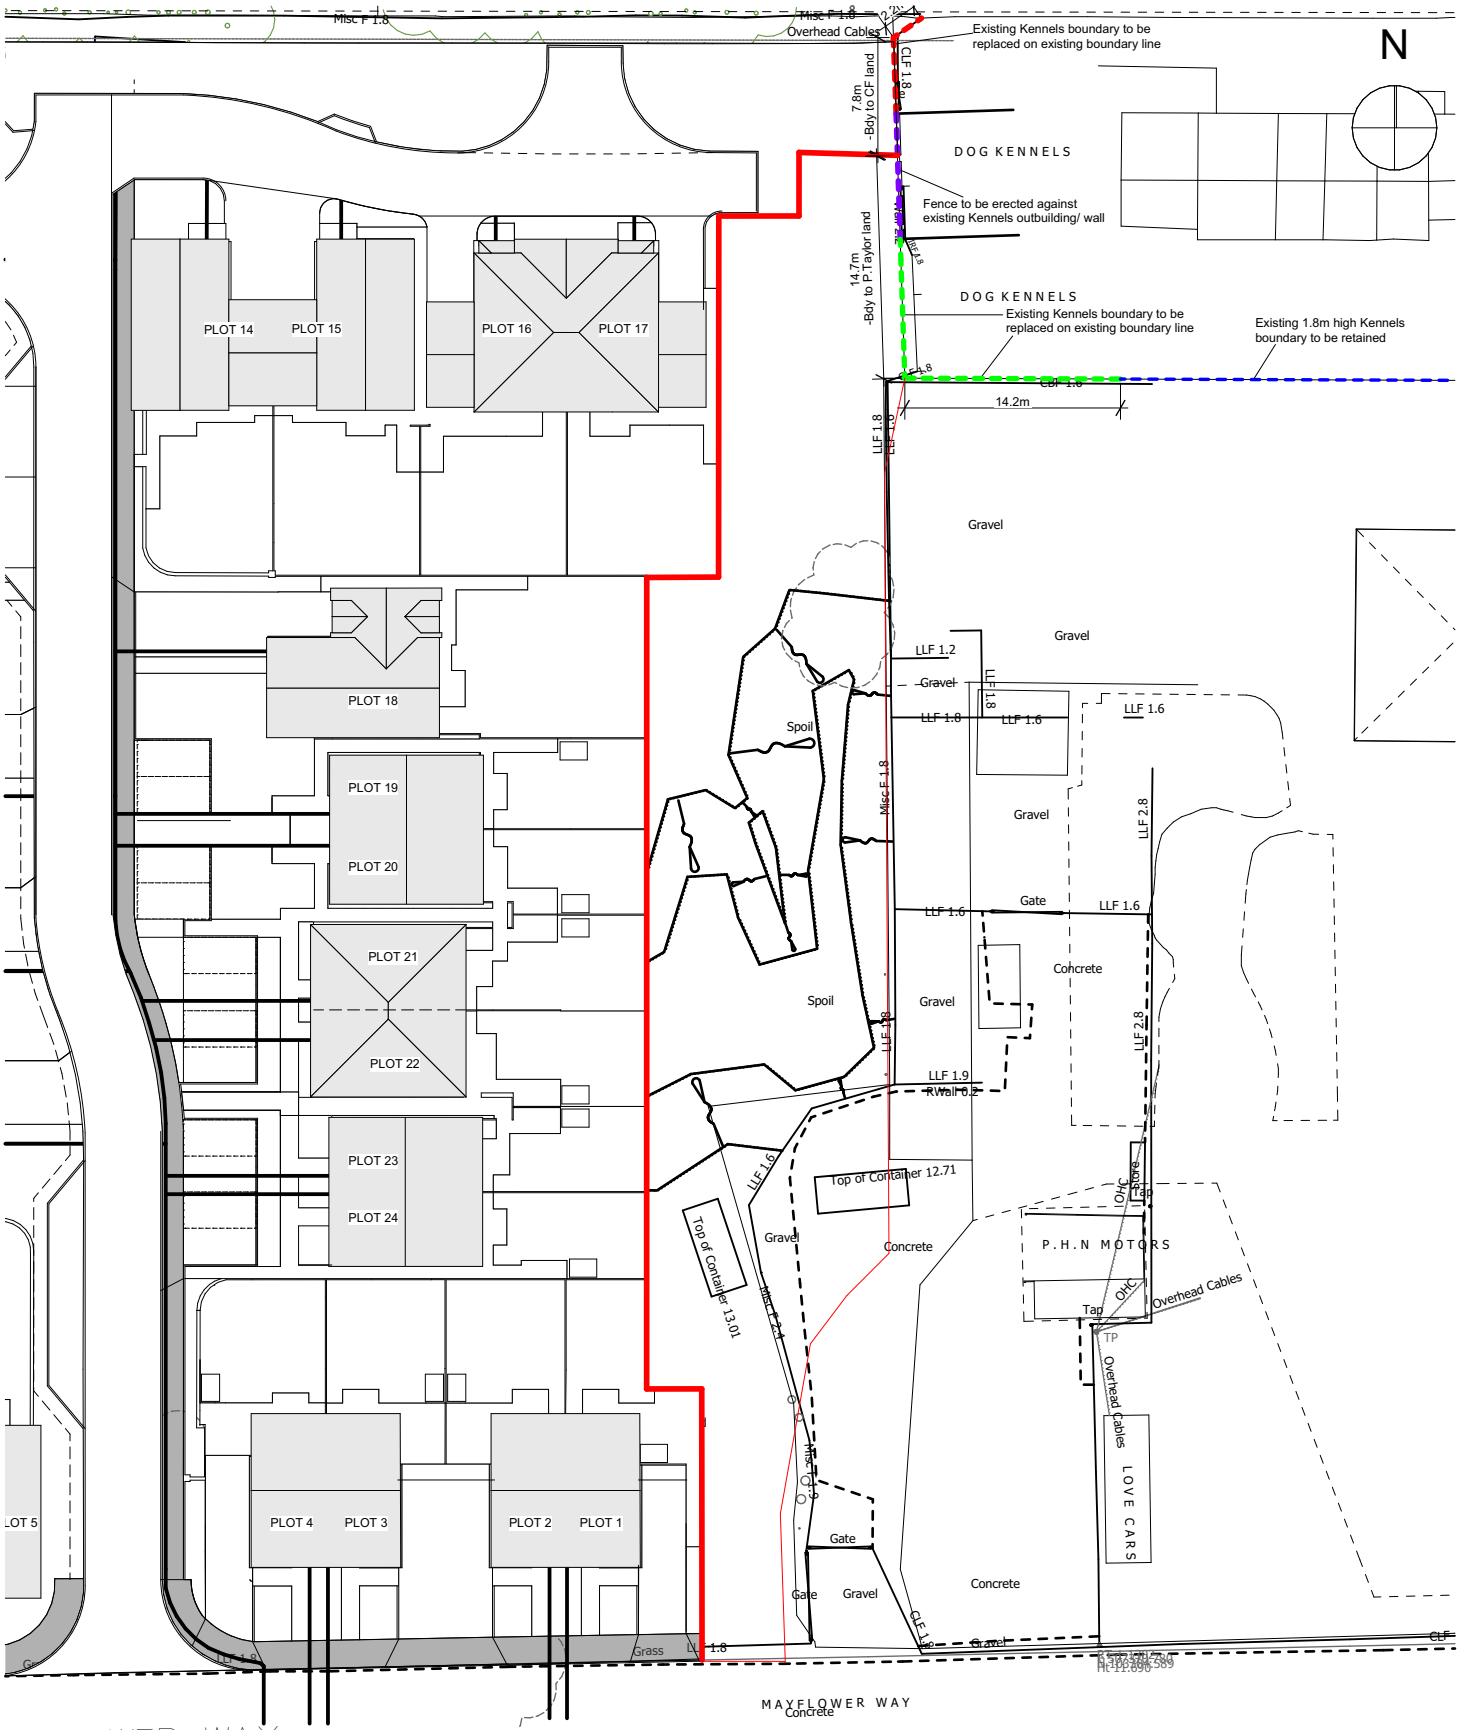


DEVELOPMENT AT:
MAYFLOWER WAY
ANGMERING
WEST SUSSEX
FOR
CRAYFERN HOMES LIMITED

SITE NORTH-WEST BOUNDARY FENCE PLAN

Scale : 1:500 @ A4 Date : APR 21

Drawing No : SK_204

Victoria House 14 St Johns Road Hedge End Southampton Hampshire SO30 4AB
Tel 01489 773577 * Fax 01489 797111 * E mail sales@crayfernhomes.co.uk

Do not scale this drawing. Use written dimensions only. All dimensions are to be checked on site prior to commencement of work. This drawing is the copyright of Crayfern Homes Limited and may not be copied altered or reproduced in any way without their written authority

ARUN DISTRICT COUNCIL A/127/21/DOC