


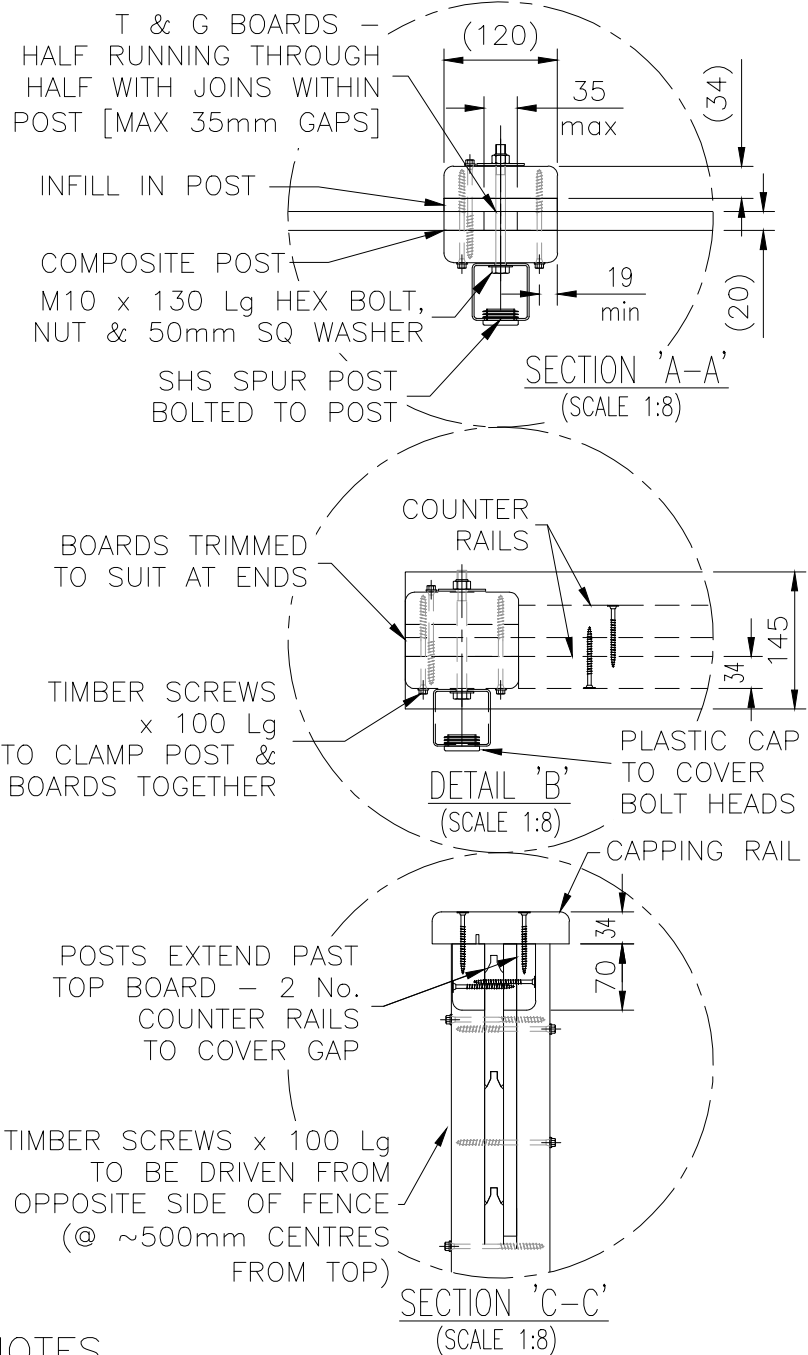

NOTES.

ALL DIMENSIONS ARE IN mm (UNO)
GAPS UNDER FENCING ARE NOMINAL DUE TO GROUND LEVELS.

MATERIALS.

ACOUSTIC BOTTOM BOARD: 139 x 20 thk (123 Nom. FACE)
ACOUSTIC T & G BOARD: 139 x 20 thk (123 Nom. FACE)
CAPPING RAIL: 145 x 34 thk PAR
POST COVER BOARD: 120 x 35 thk
COUNTER RAIL: 70 x 34 thk PAR
POST INFILL: 120 x 16 thk

STEEL SPUR POSTS: 60 x 60 SHS TYPICALLY,
ASSESSED TO SUIT SITE LOCATION.

ALL FIXINGS ARE GALVANISED OR STAINLESS STEEL. STEEL: POWDER COATED: BLACK RAL 9005


FINISH.

TIMBER: JAKCURED TREATED.

STEEL: GALVANISED TO BS EN ISO 1461

NOTE
COUNTER RAIL FIXINGS
65mm DECK SCREWS @ 600mm MAX CENTRES (5 PER COUNTER RAIL)
CAPPING RAIL FIXINGS
65mm DECK SCREWS 2 ROWS @ 600mm MAX CENTRES (20 PER CAPPING RAIL)

FENCING TO BE RAKED
(NOT STEPPED) TO SUIT
GROUND LEVELS AS
STANDARD

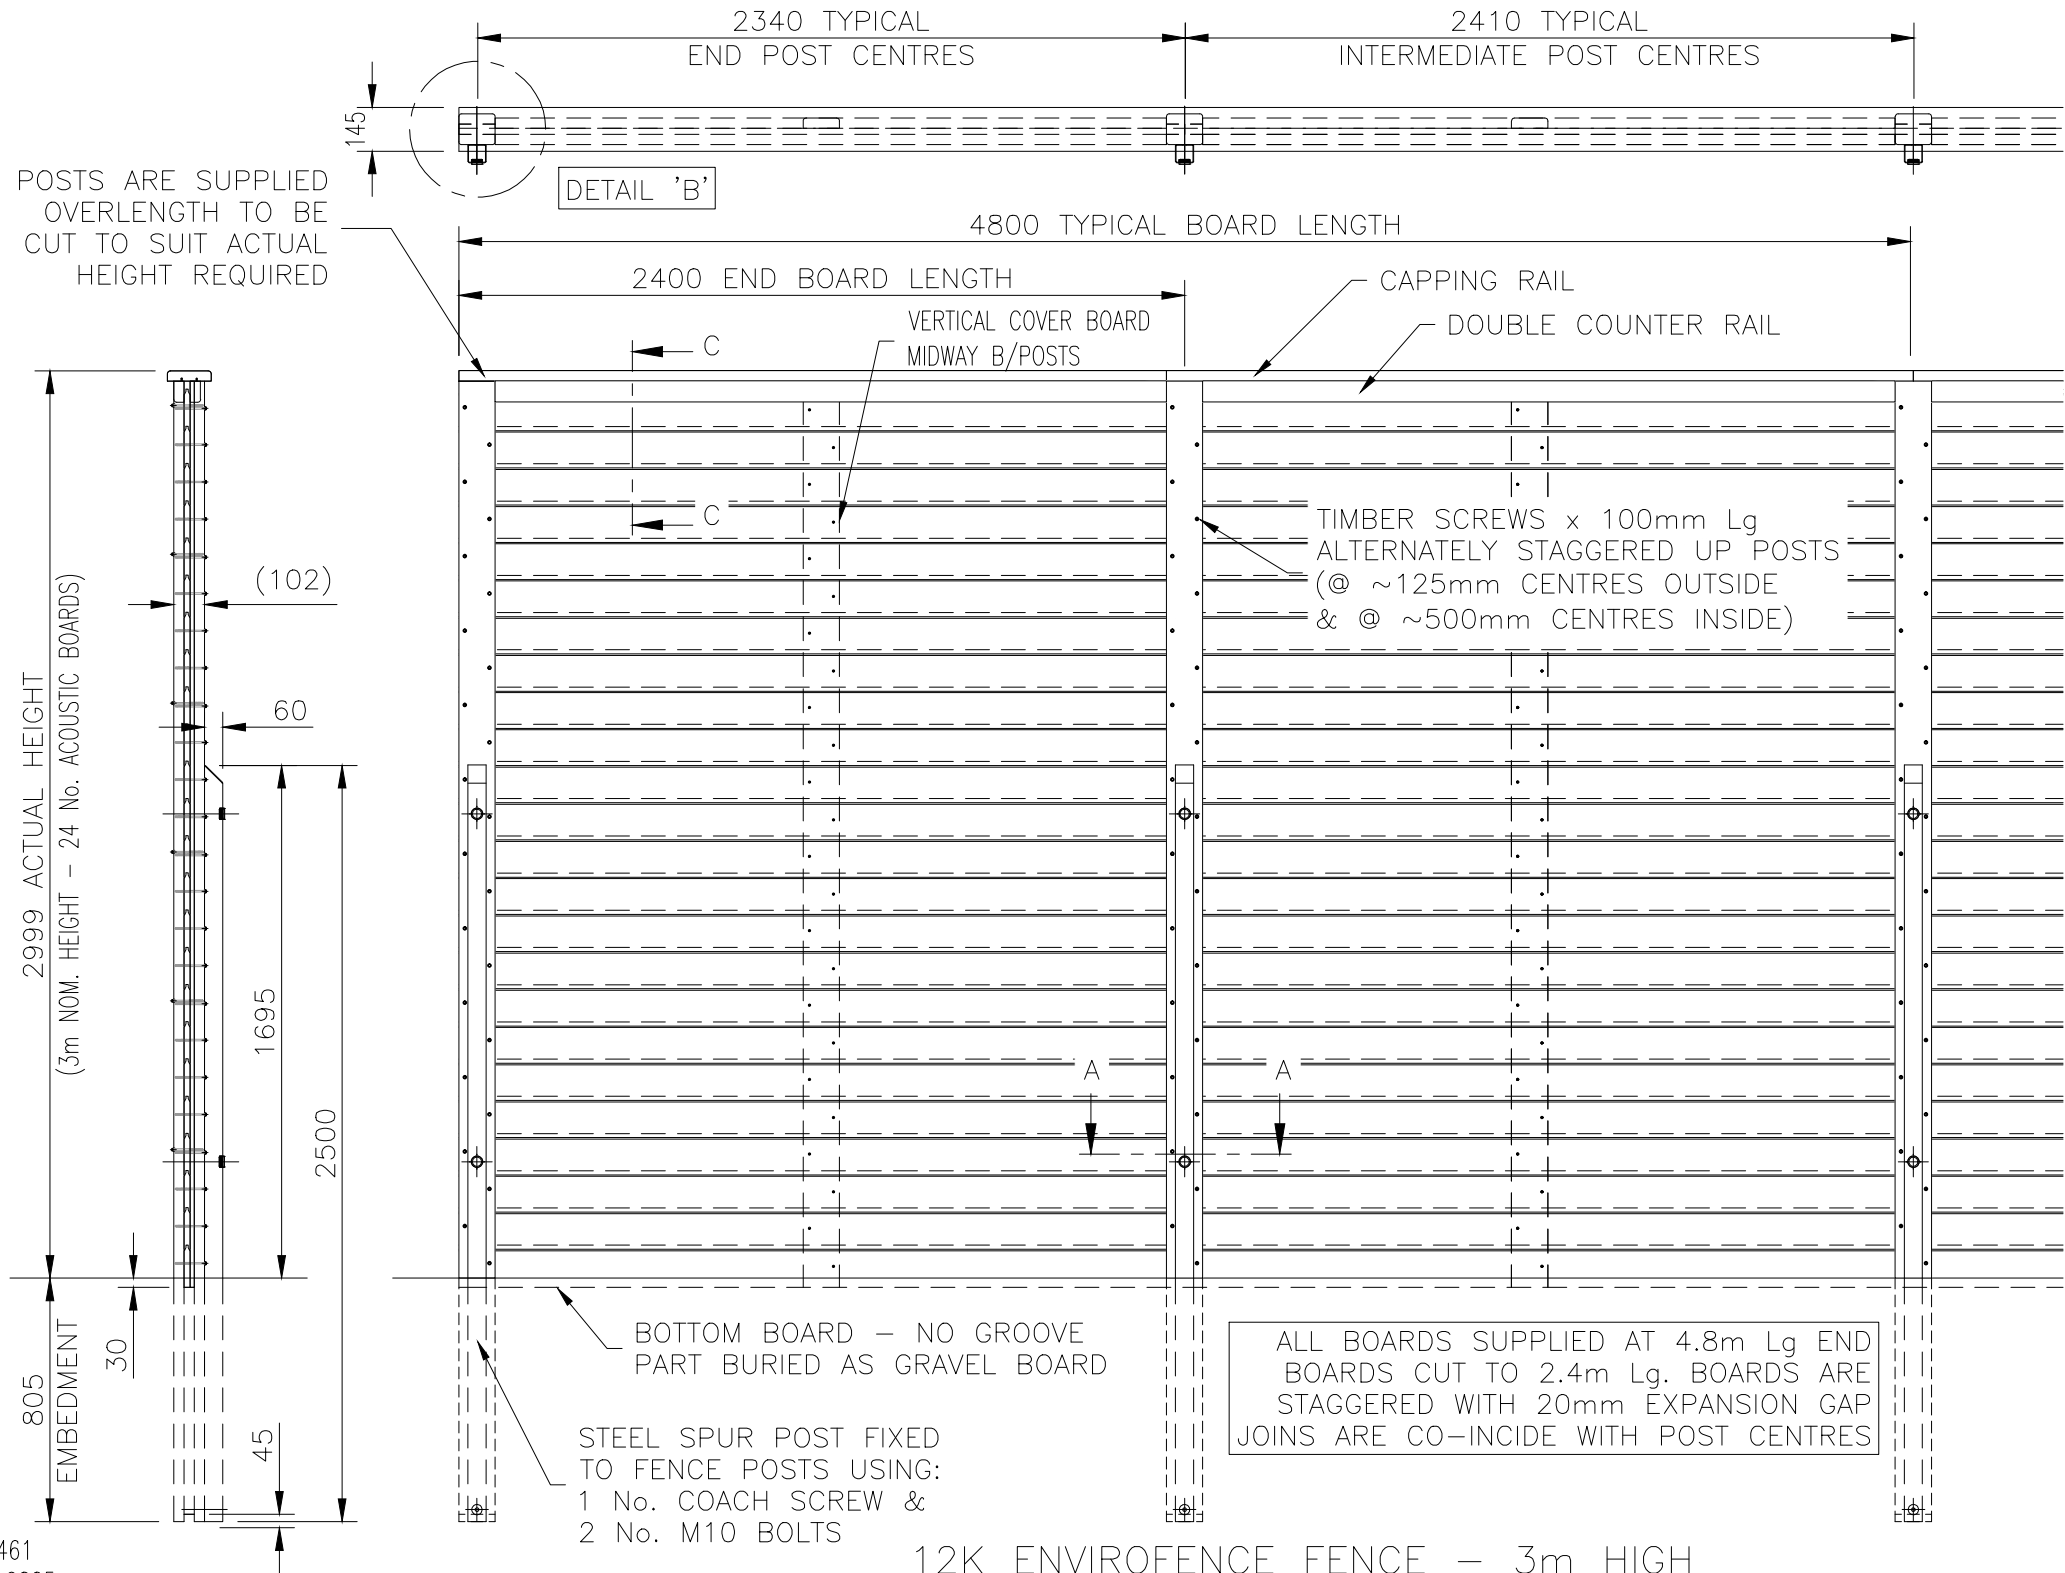

12K ENVIROFENCE FENCE – 3m HIGH

Jacksons Fencing	Stowting Common, Near Ashford, Kent. TN25 6BN Telephone: 01233 750393 Fax: 01233 750403 www.jacksons—fencing.co.uk	DO NOT SCALE — IF IN DOUBT ASK				Drawn JR		TITLE	
						Date 19/03/2018		SALES DRAWING	
						Checked AT		CUSTOMER	
						Size A3	Scale 1:25 U.O.S	ACK No.	
This Drawing Is The Property Of H.S. Jackson & Son (Fencing) Ltd, And May Not Be Copied Or Reproduced In Any Way Without Prior Written Permission.		2	28/03/2020	NEW BORDER + NOTES					
		1	02/05/19	UPDATE					
		0	19/03/18	ORIGINAL ISSUE					
								J7/01166	
								Sheet 3	