Section A - B Scale - 1:50

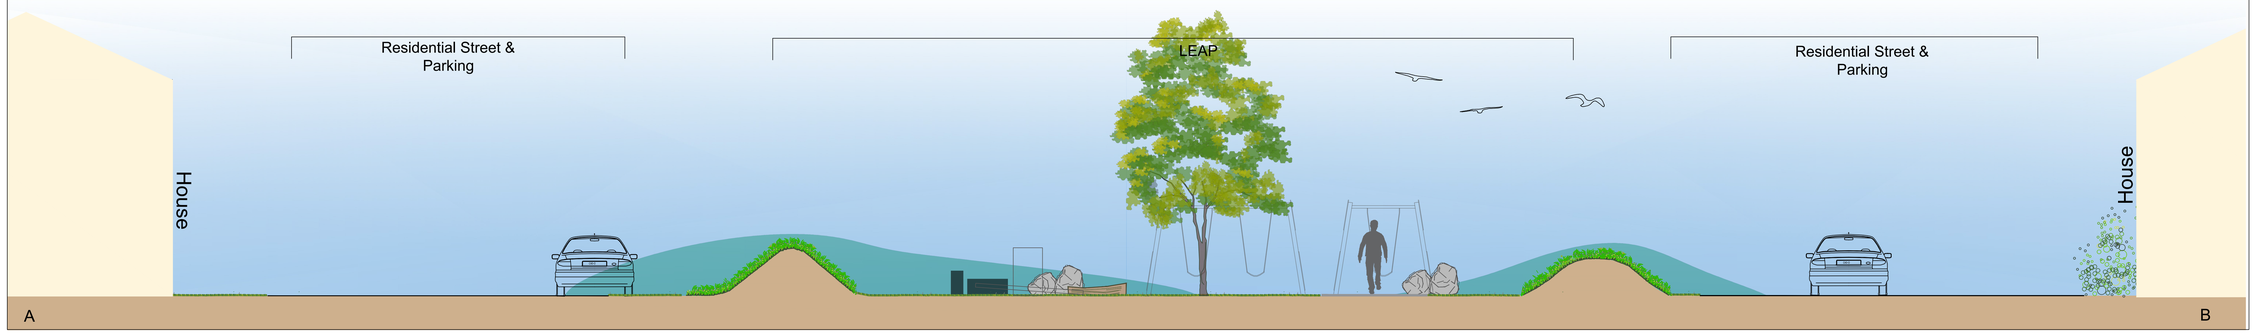

Section C - D Scale - 1:50

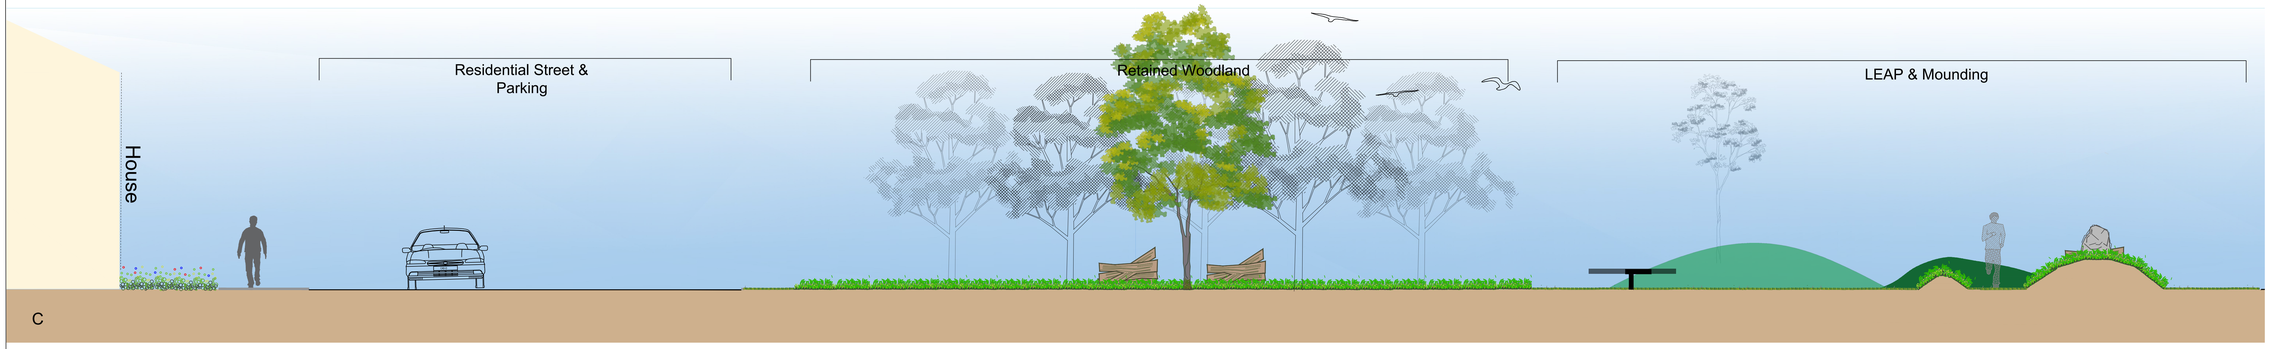



Scale - 1:200

Section A - B

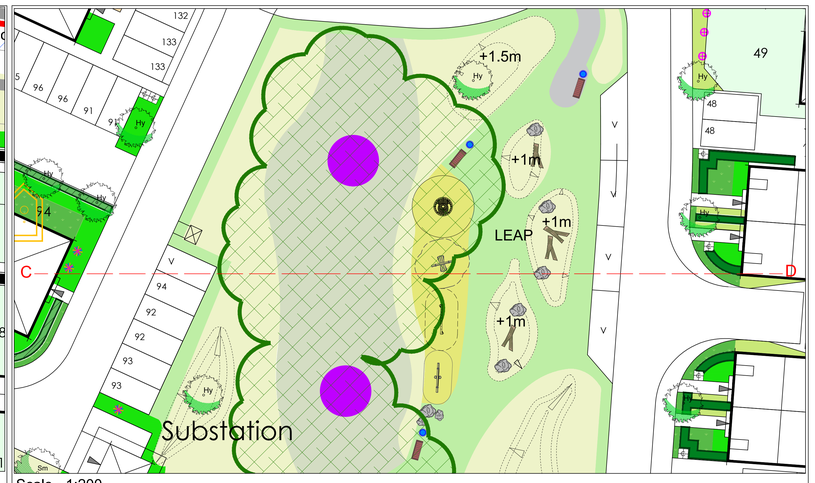

Scale - 1:200

Section C - D

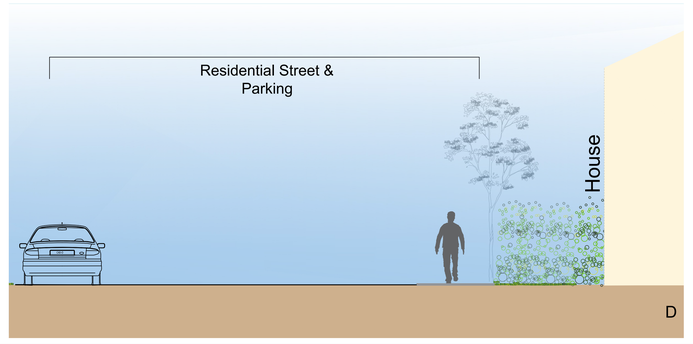

© 2023 RPS Group

Notes

1. This drawing has been prepared in accordance with the scope of RPS's appointment with its client and is subject to the terms and conditions of that appointment. RPS accepts no liability for any use of this document other than by its client and only for the purposes for which it was prepared and provided.
2. If received electronically it is the recipients responsibility to print to correct scale. Only written dimensions should be used.
3. Where applicable Ordnance Survey (c) Crown Copyright 2023 All rights reserved. Licence number 0100031673

Rev.	Description	By	CB	Date
A	First Issue	MM	DC	10.06.24

RPS MAKING COMPLEX EASY
A TETRA TECH COMPANY
Lakesbury House, Hiltingbury Road, Chandlers Ford, Hampshire SO53 5SS
T: 02380 810 440 E: rpsso@rpsgroup.com

Client: Barratt David Wilson Homes Southern Counties

Project: Rustington Golf Centre Angmering

Title: Landscape Mounding Sections

Status	Drawn By	PM/Checked by
For Planning	MM	DC

Job Ref	Scale @ A0	Date Created
JSL4799	1:50	June 24

RPS Drawing / Figure Number: JSL4799

Rev: A

rpsgroup.com

RPS DOCUMENT CONTROL A1/1134/DC