


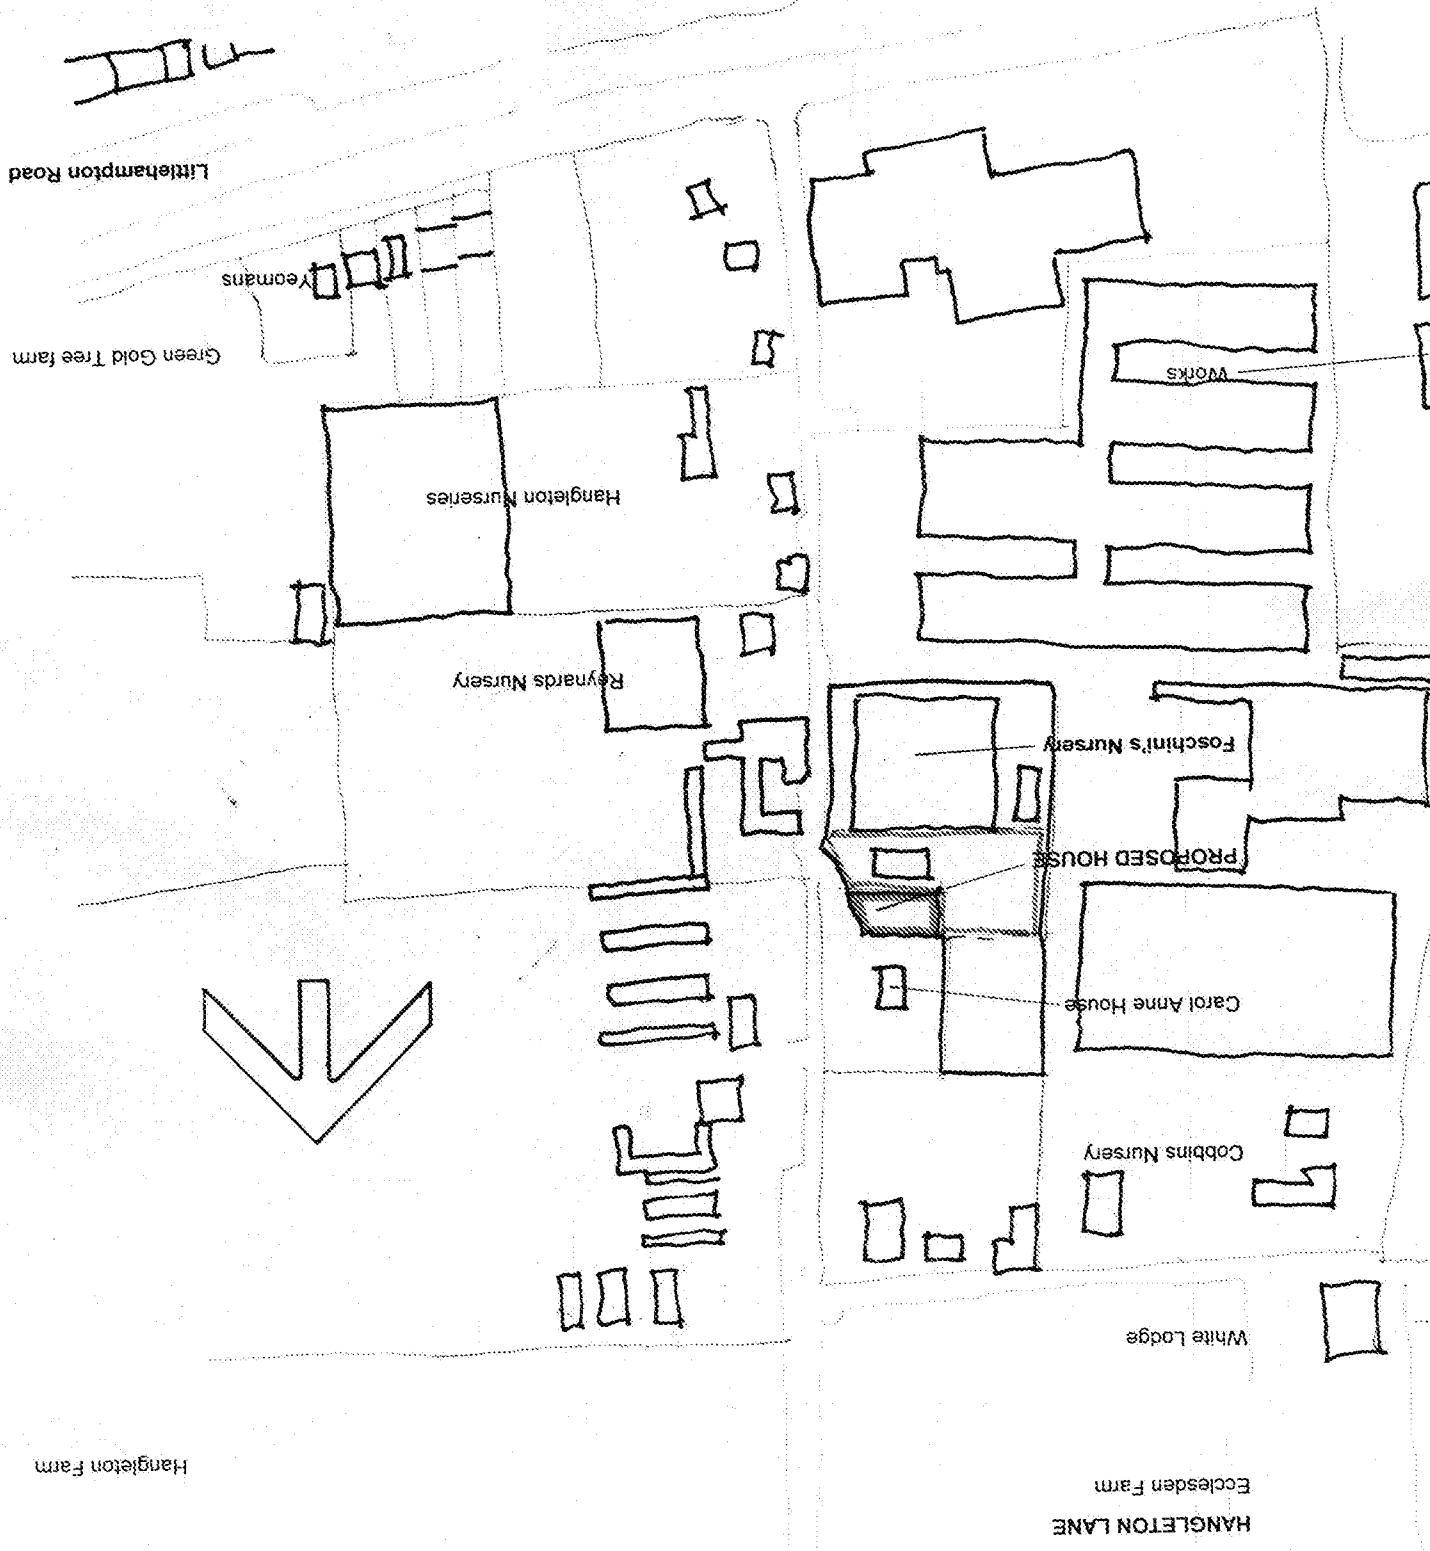

project	house at FOSCHINI'S NURSERY HANGLETON LANE BN12 6PP
client	Mr & Mrs G L Foschini Hangleton Lane Ferring WORTHING
agent	Peter Wilson Hilary Mount Way Lancing Sussex BN15 0GD 01903 755765
drawing	scale 1:2500 @ A4 date: 22/08/11 revision tp675/9