



NOTE:
The contractor is to check all site dimensions and levels before work starts and report any discrepancies.

This drawing must be read with and checked against all structural and other specialist drawings, specifications and bills of quantities. Report any discrepancies.

The contractor is to comply with all current British Standards and Building Regulations whether or not specifically stated on these drawings.

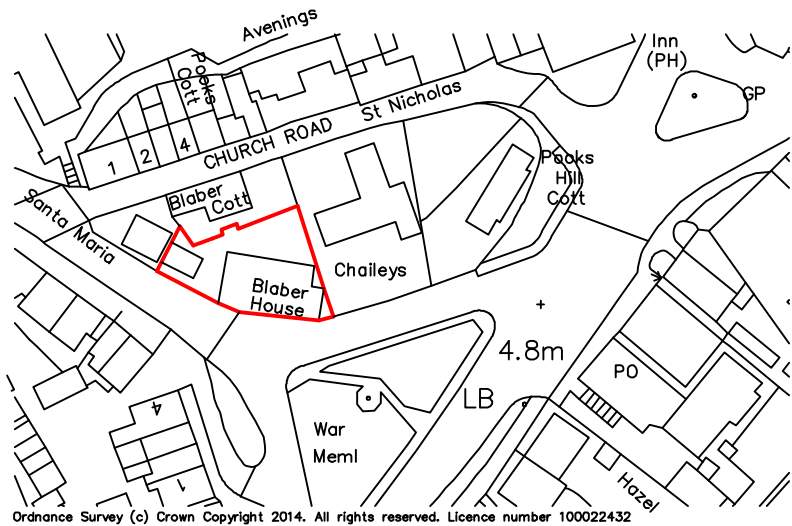

Location Plan 1:1250

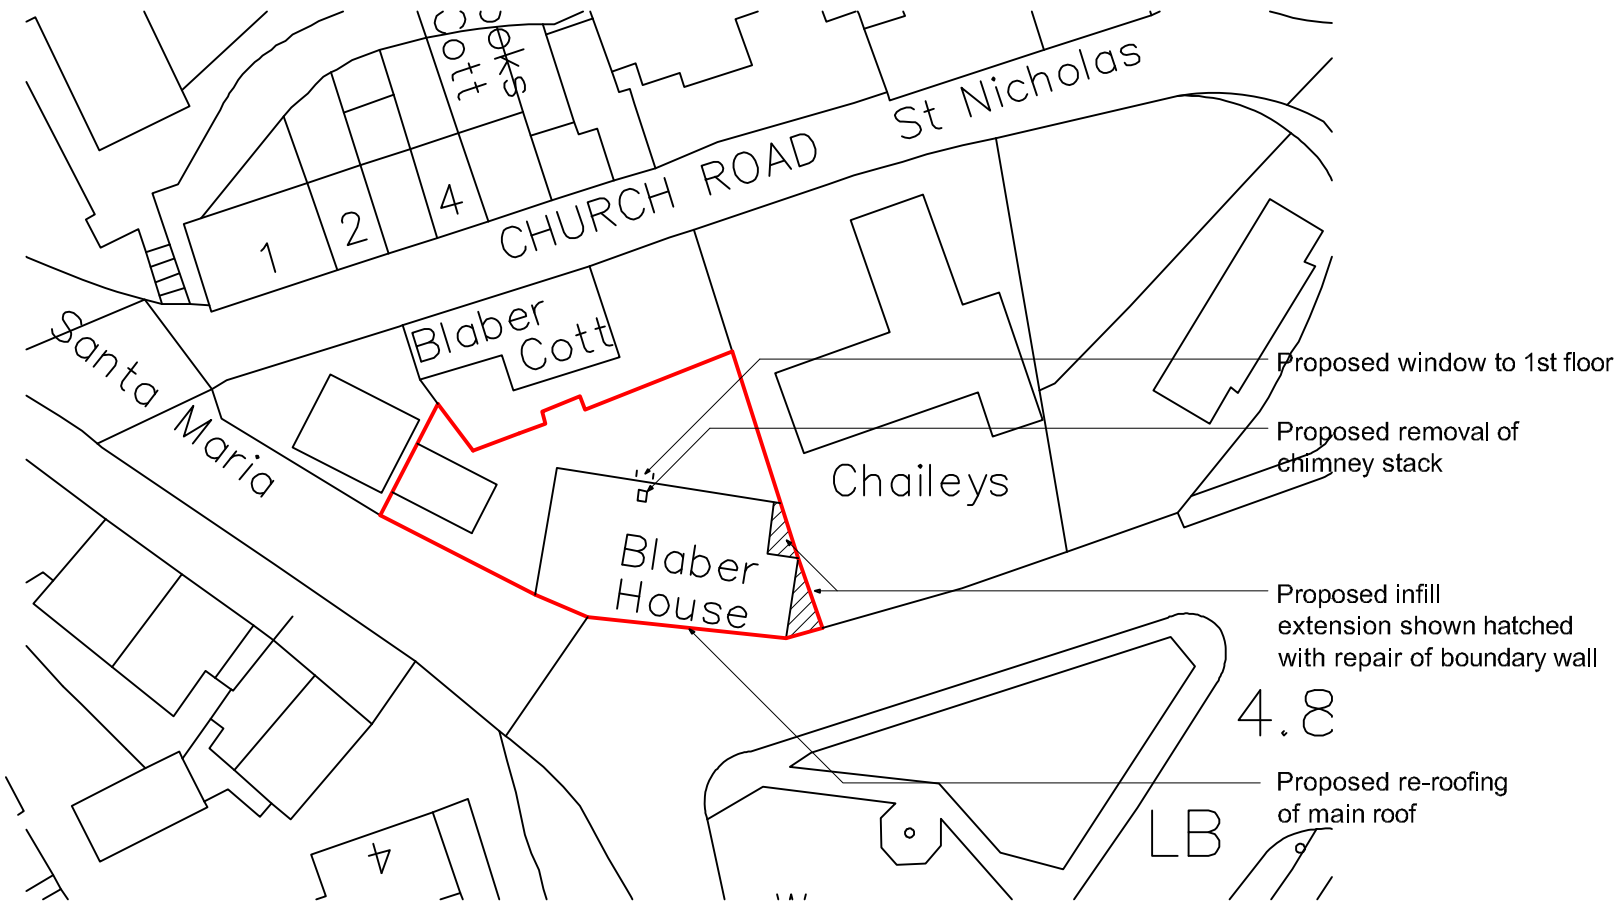

Block Plan 1:500



1:1250 Scale Bar



1:500 Scale Bar

A	Nov. '15	Revised for Planning	-	-
Rev.	Date	Description		By

Client	Mr Stan Lee	Drawing Title	Location Plan & Block Plan	Copyright of: Sussex Architectural Services Wicket View, Cuckfield Lane Warninglid, West Sussex Telephone: (01444) 461355 e: info@sussexarchitecturalservices.co.uk w: www.sussexarchitecturalservices.co.uk		Scale	Drawing Number	
Project	Pearl Dental, the Blaber House, Angmering					1:1250 1:500 @ A3	14-136-Loc	
						Date	A	
						Drawn		
						-		