


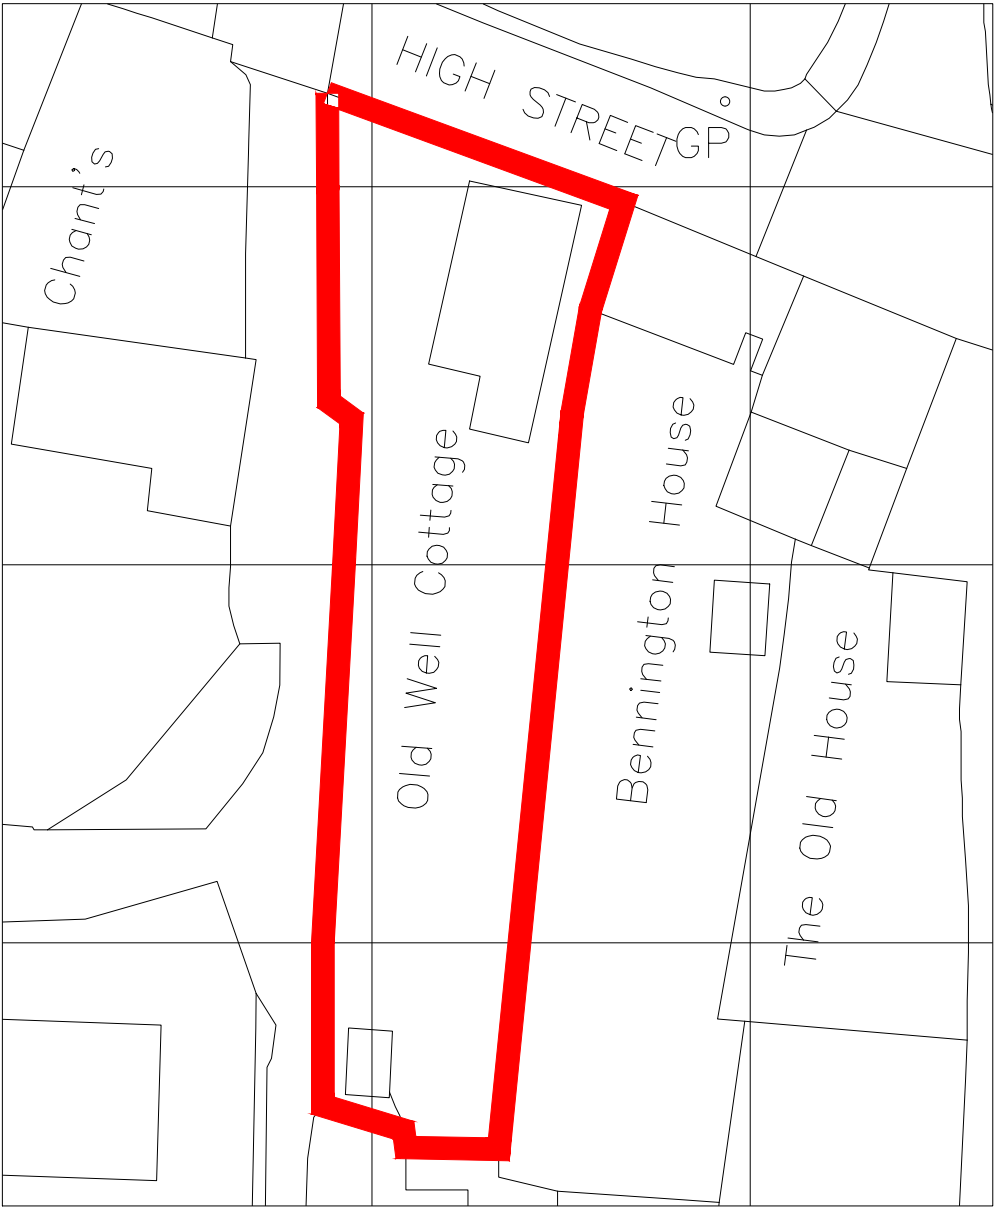


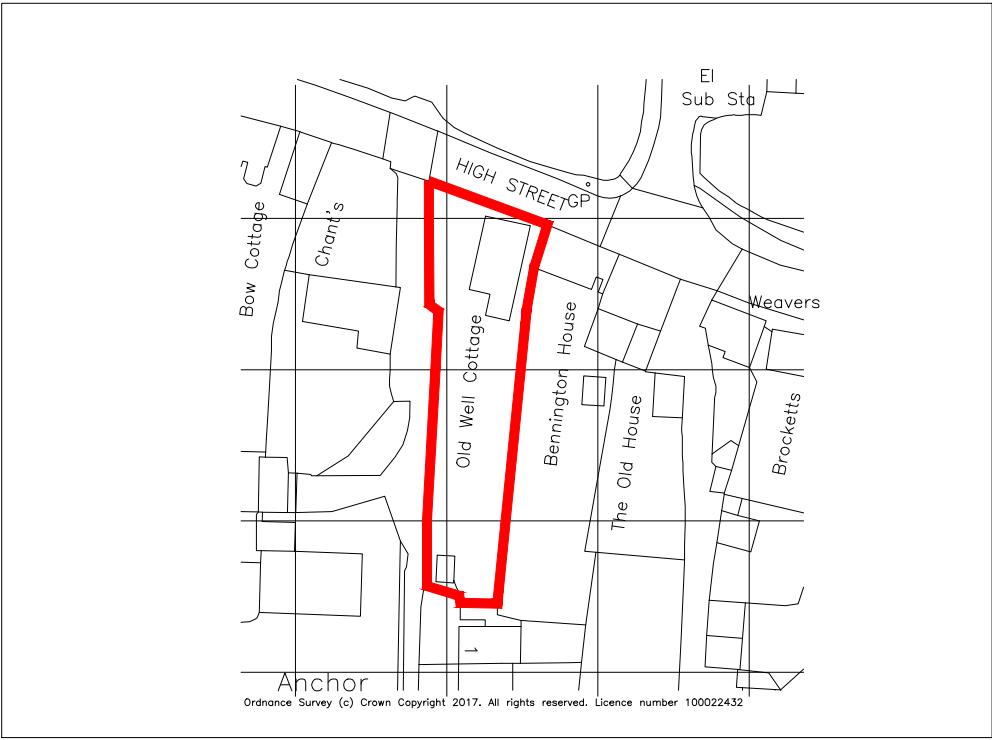


SITE BLOCK PLAN 1:500

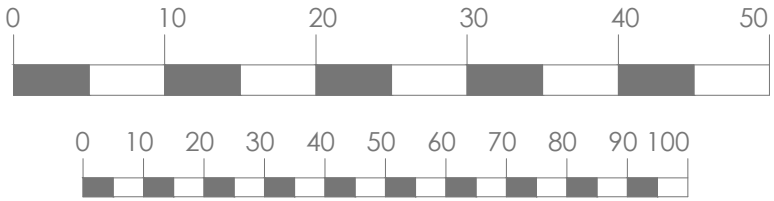


SITE LOCATION PLAN 1:1250

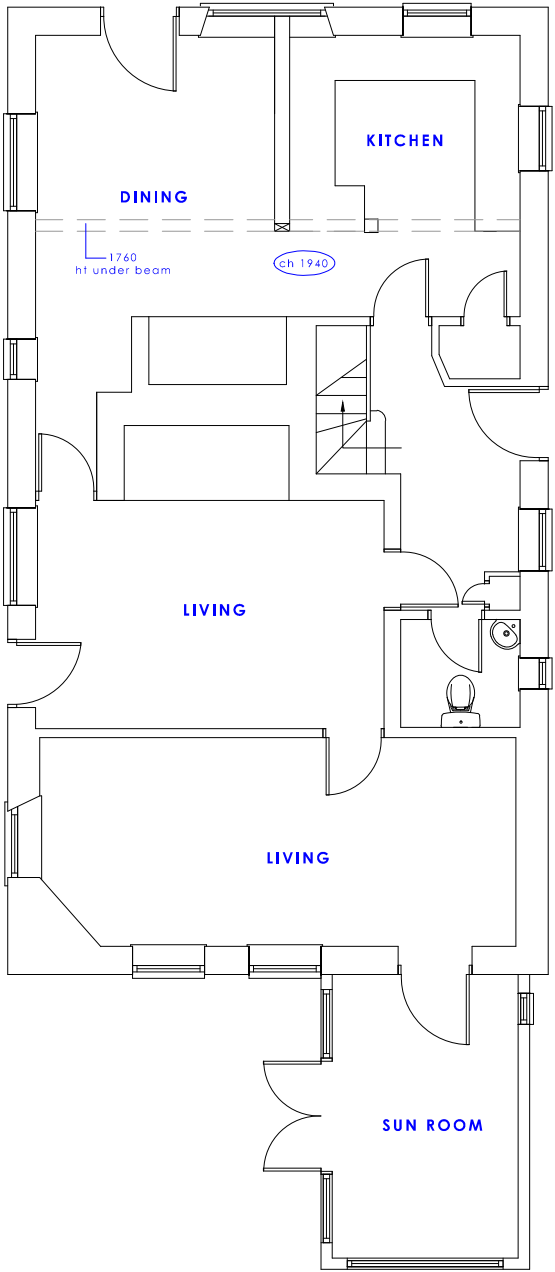



GROUND FLOOR


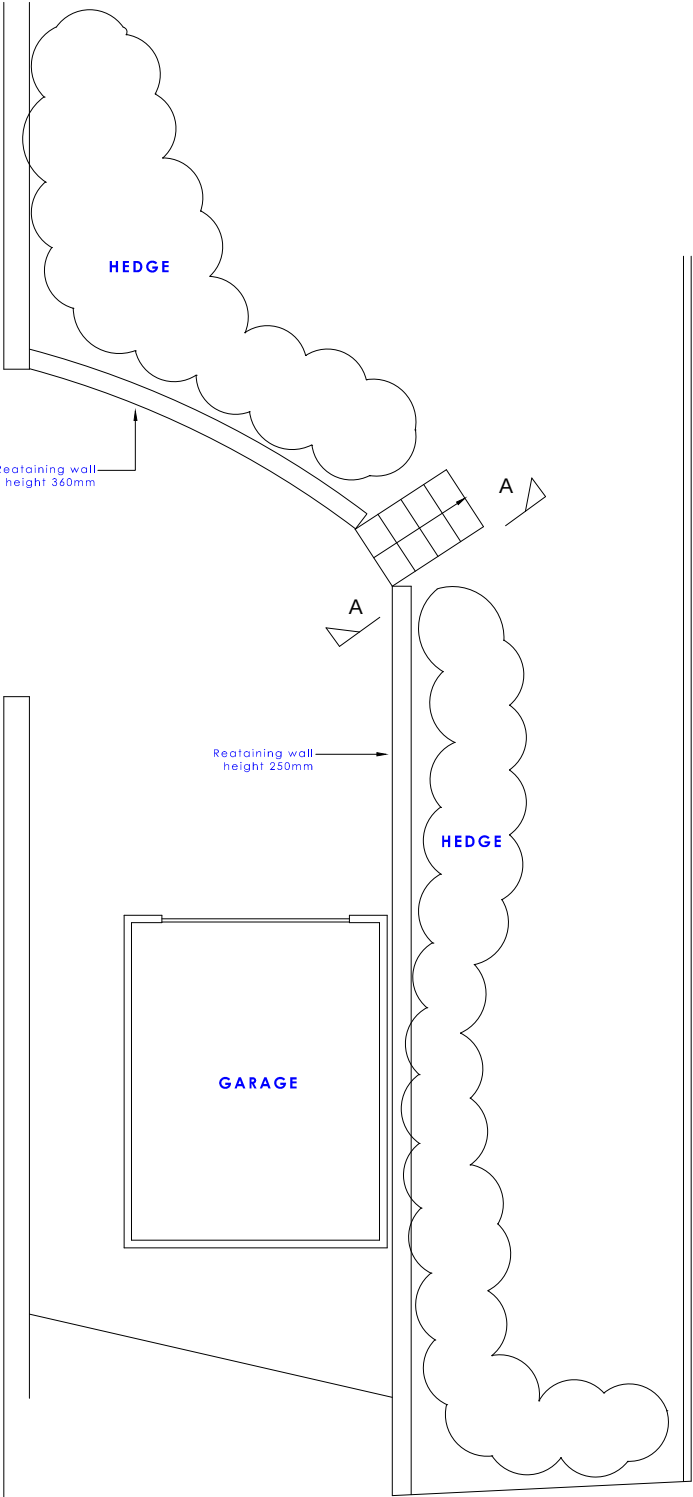


REAR ACCESS PLAN

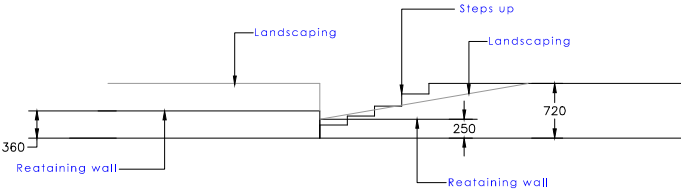

SECTION A-A

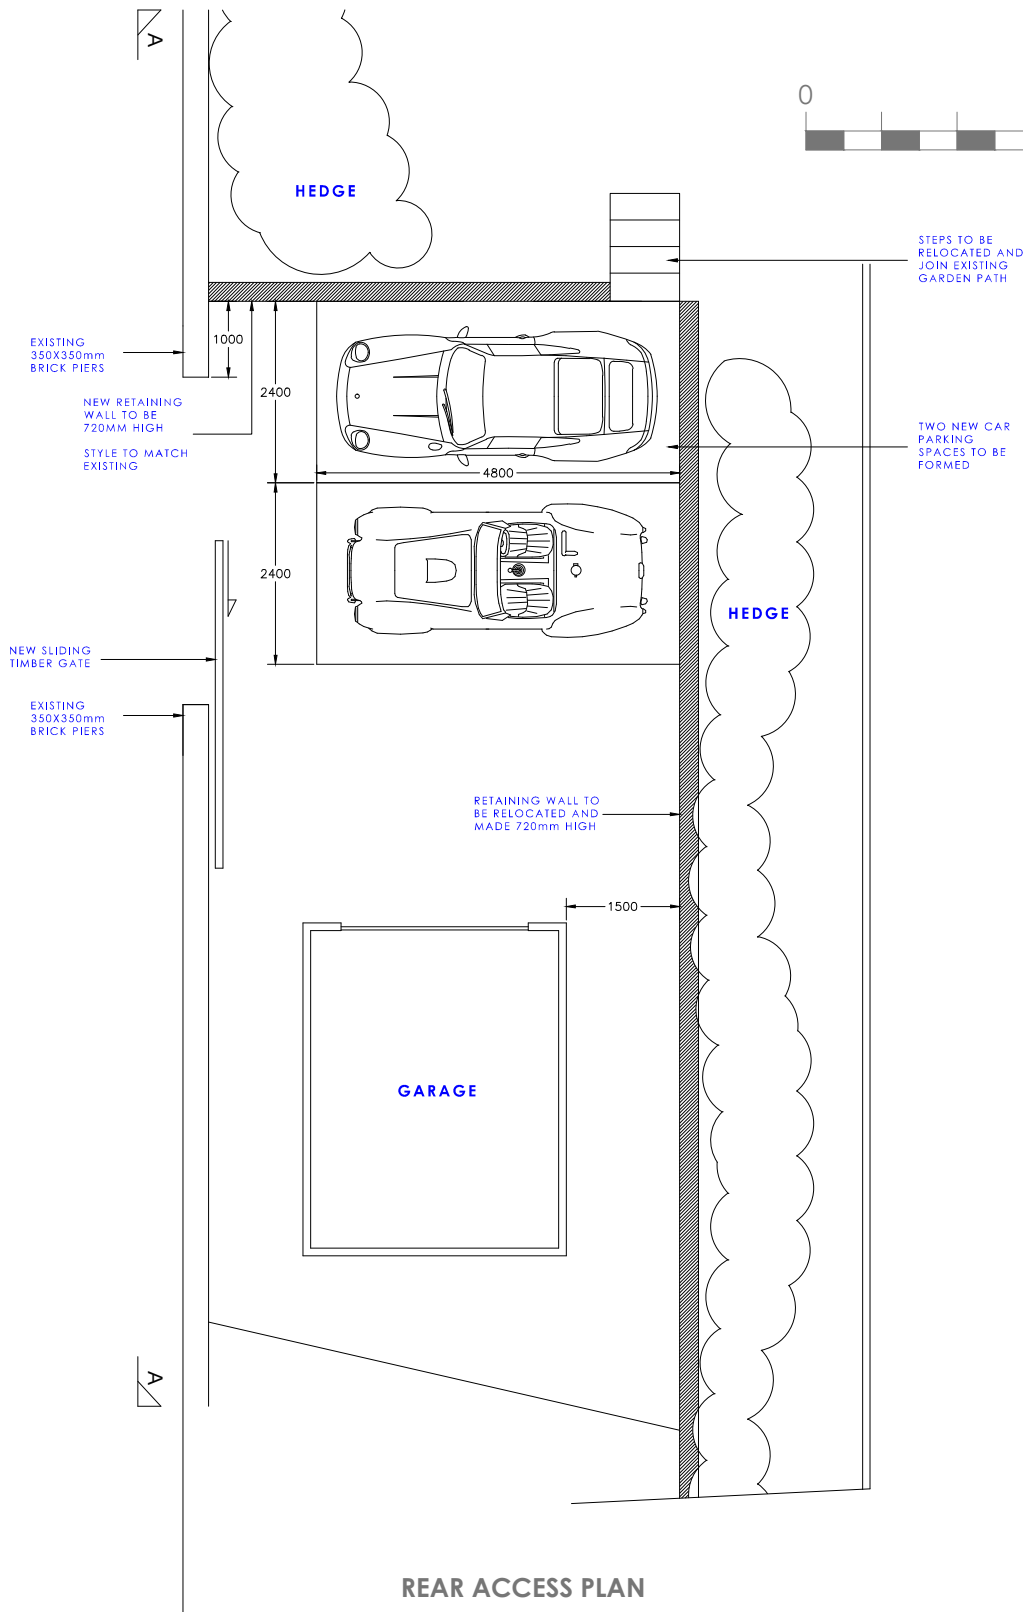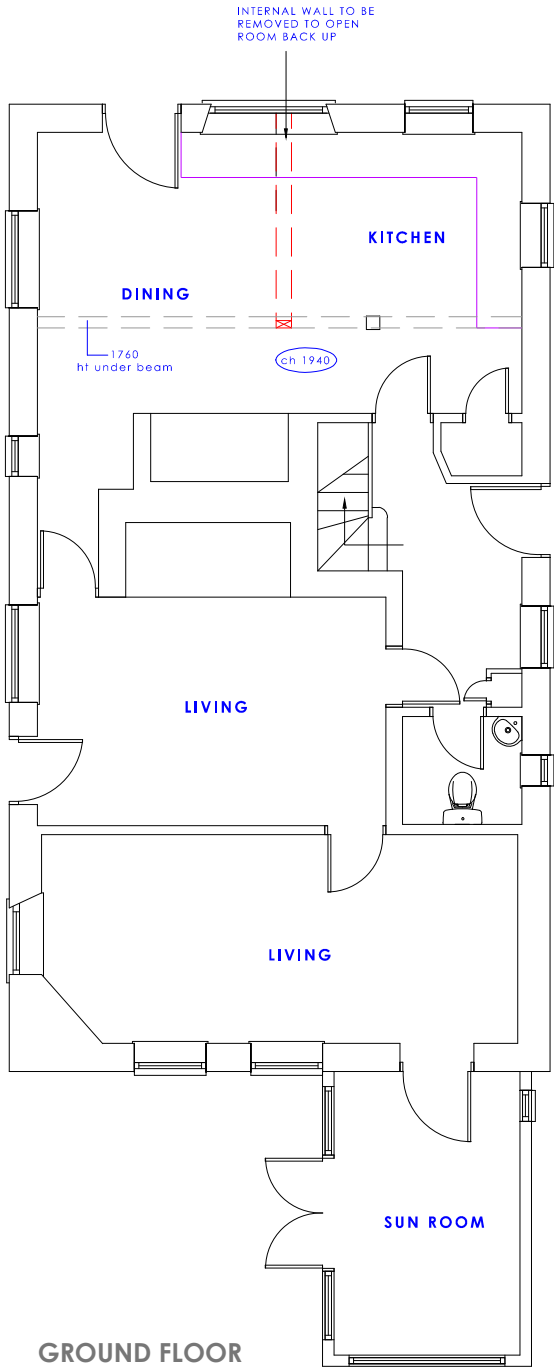


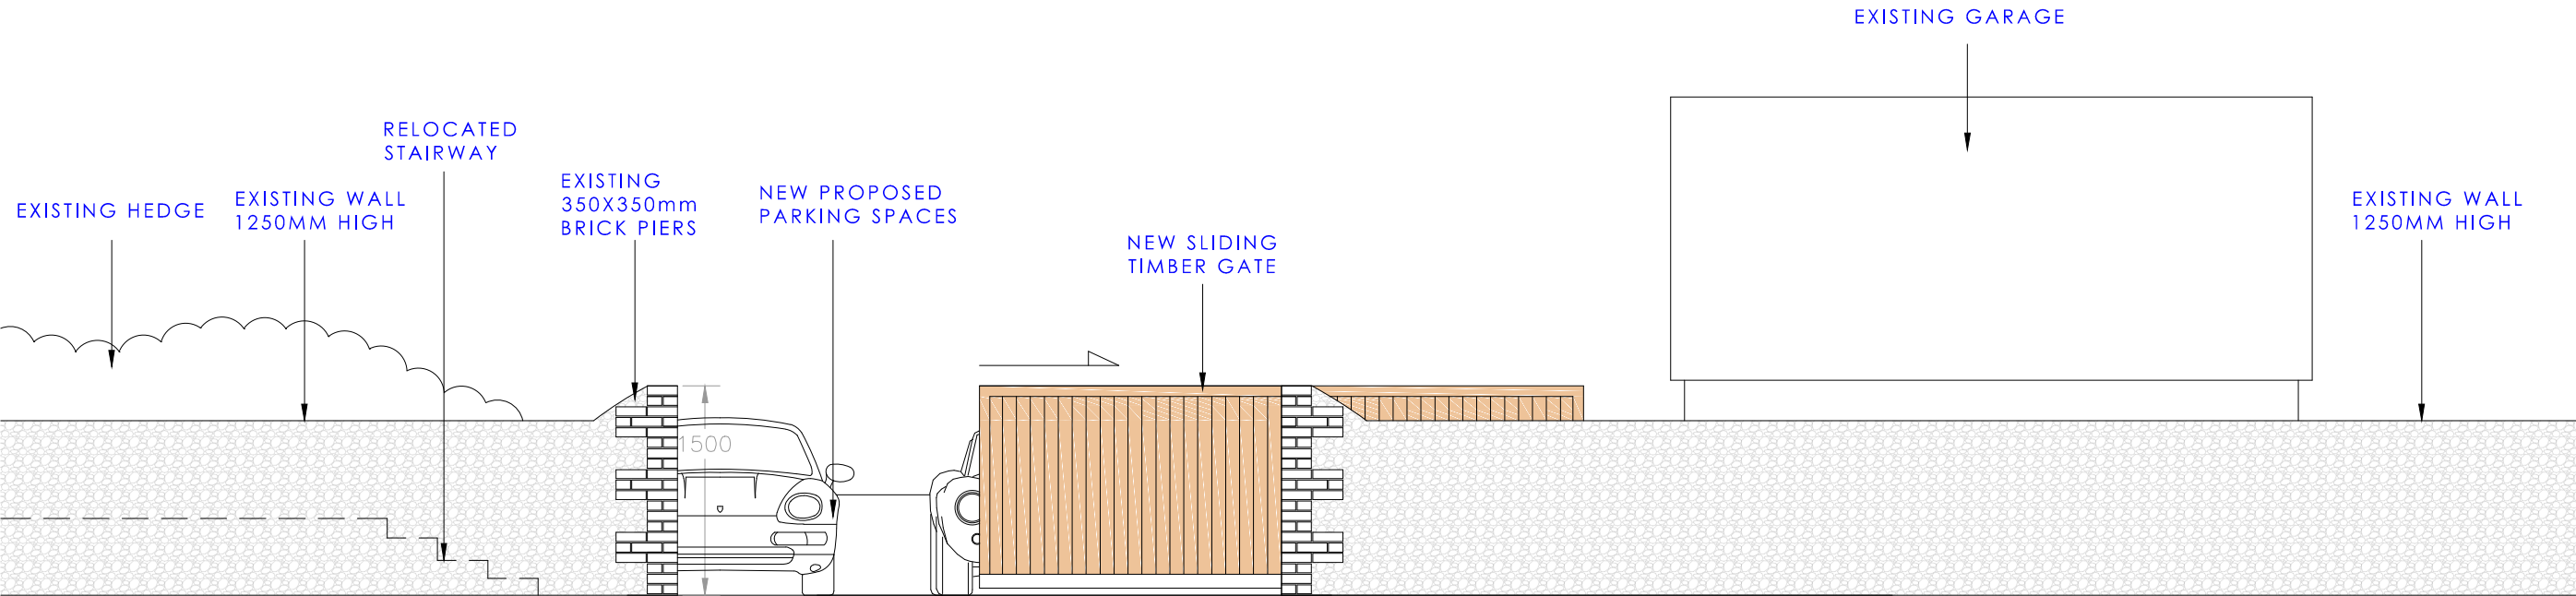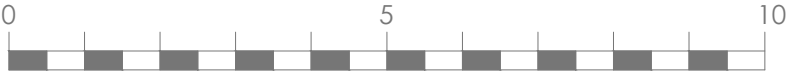



ELEVATION A-A



PICTURE OF EXISTING WALL/PIERS

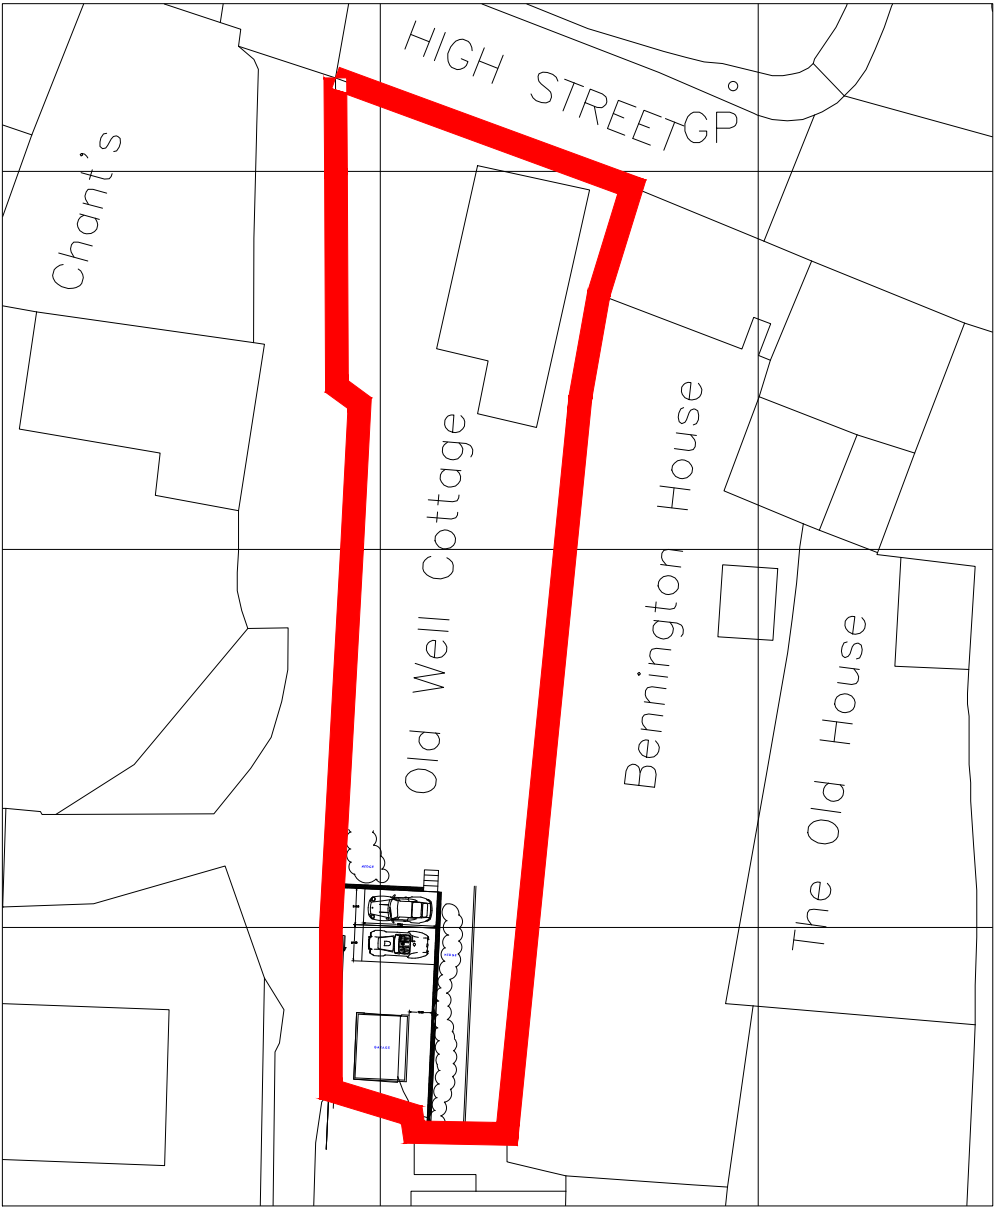

SITE BLOCK PLAN 1:500

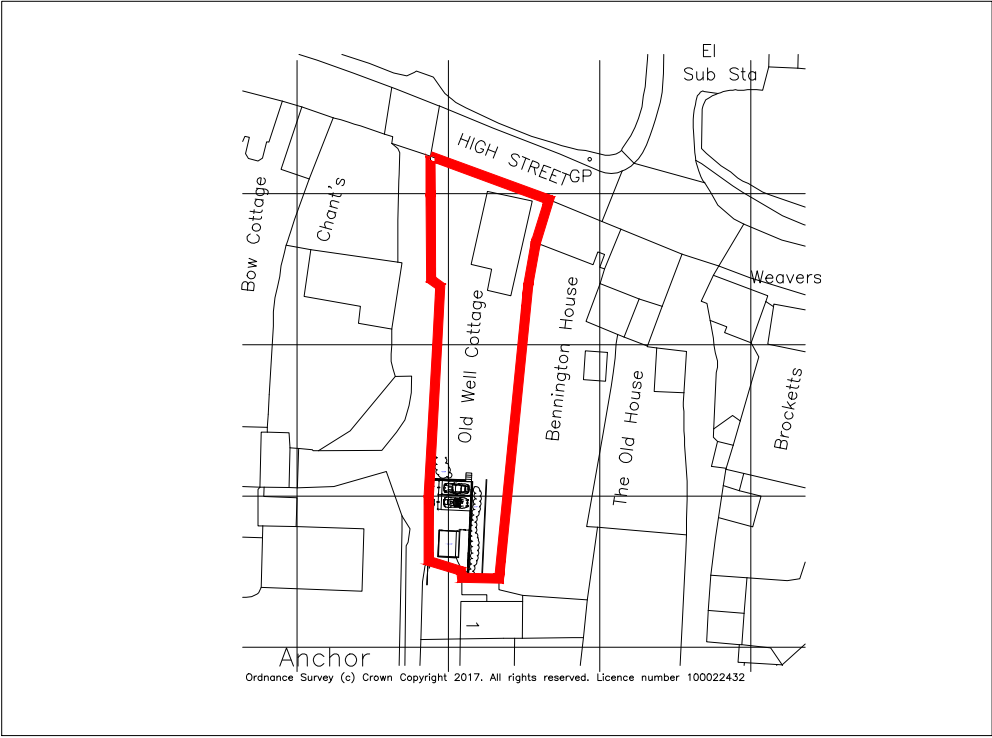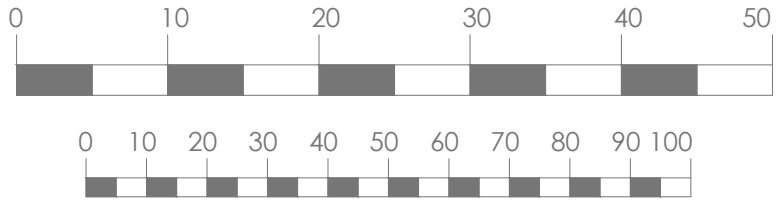

SITE LOCATION PLAN 1:1250