



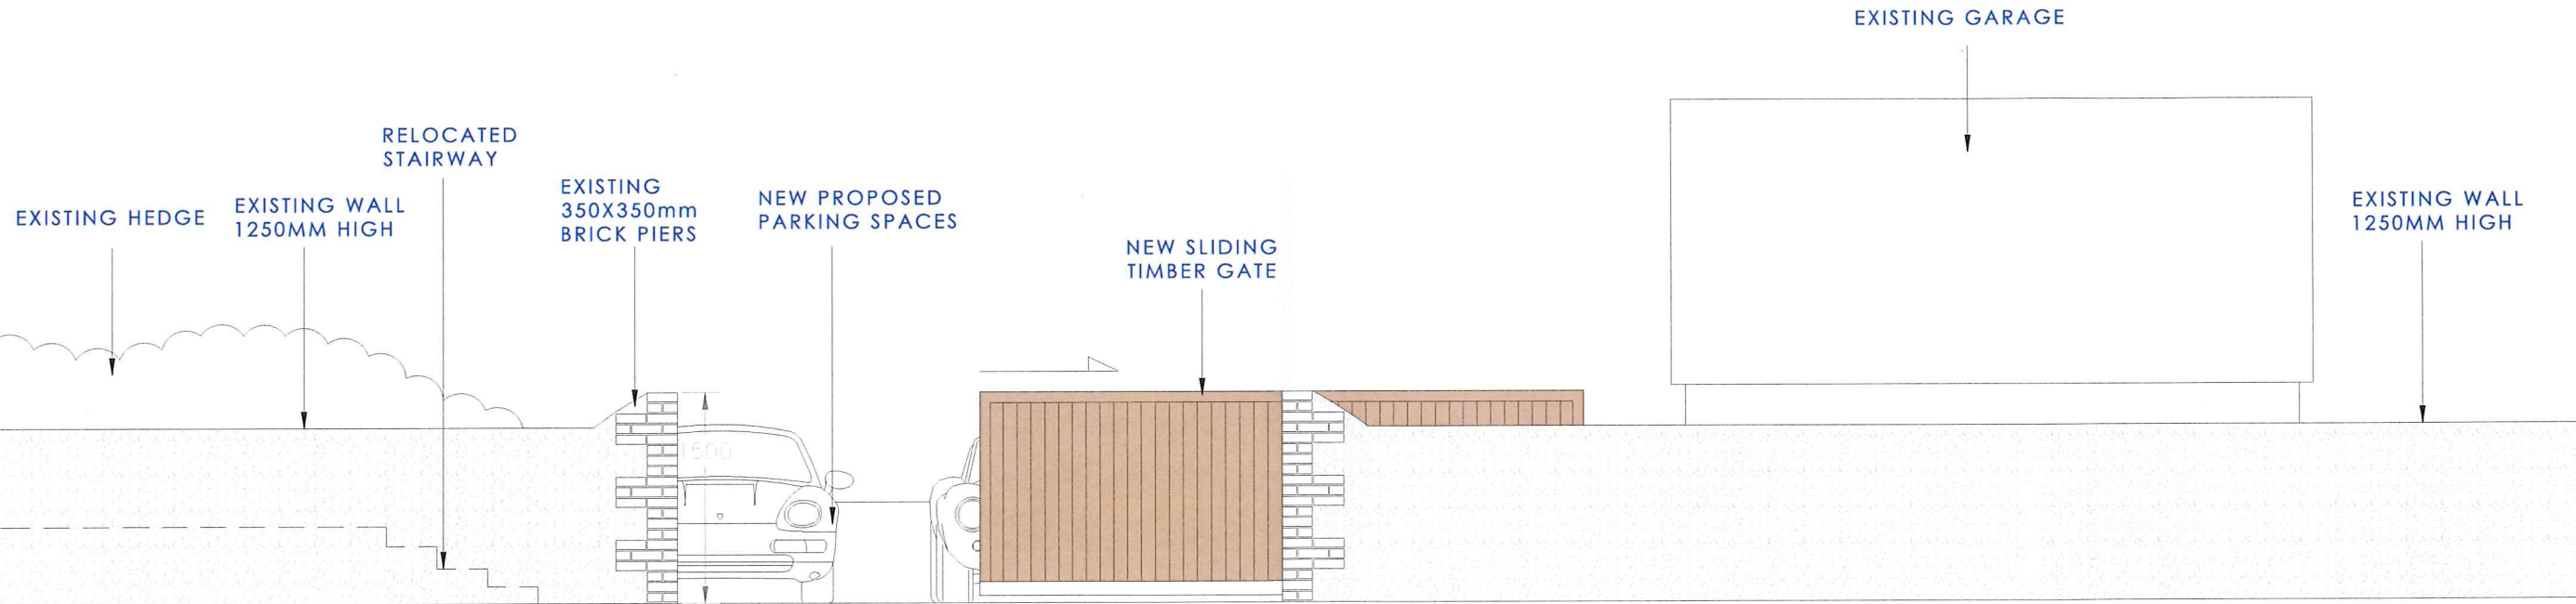

ELEVATION A-A

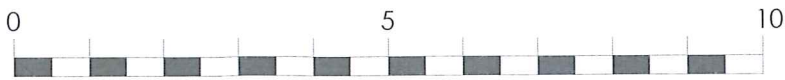

PICTURE OF EXISTING WALL/PIERS