


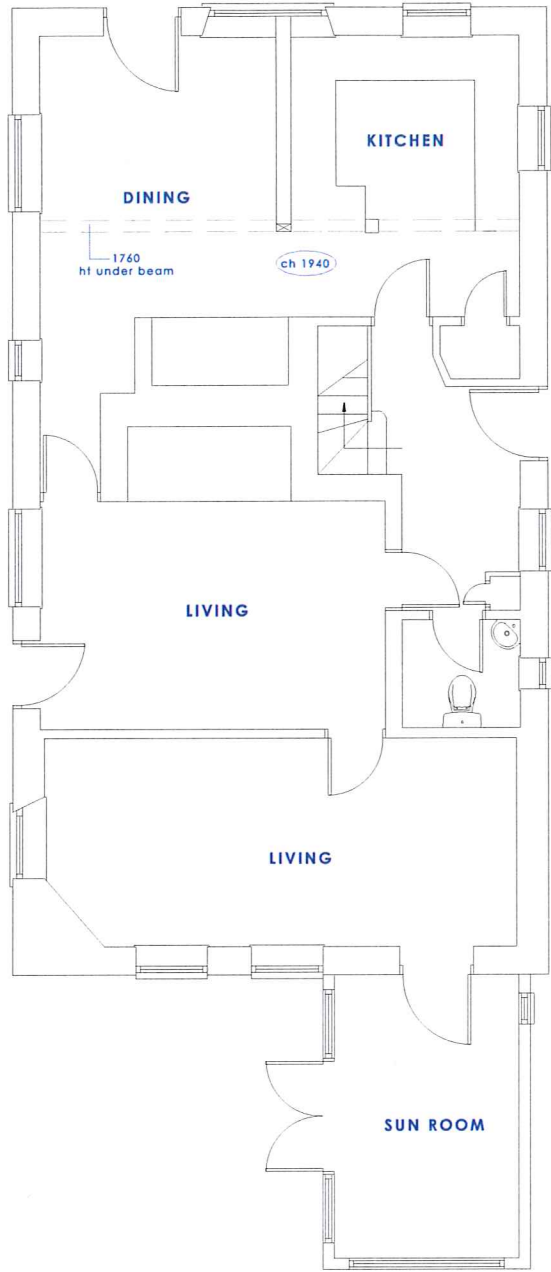


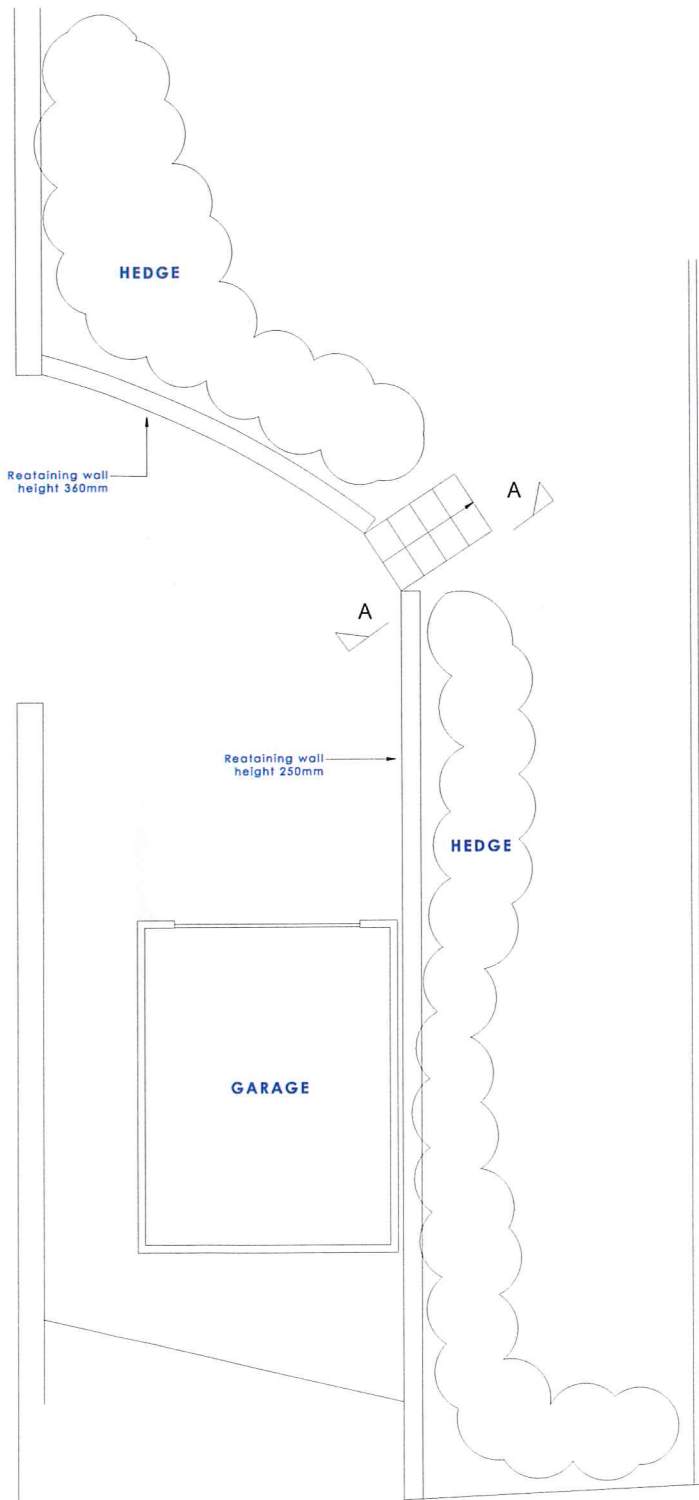

GROUND FLOOR

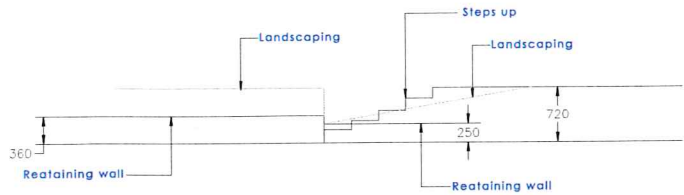

REAR ACCESS PLAN

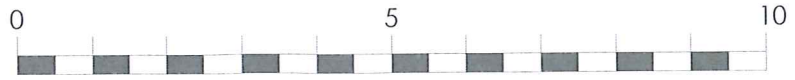

SECTION A-A