




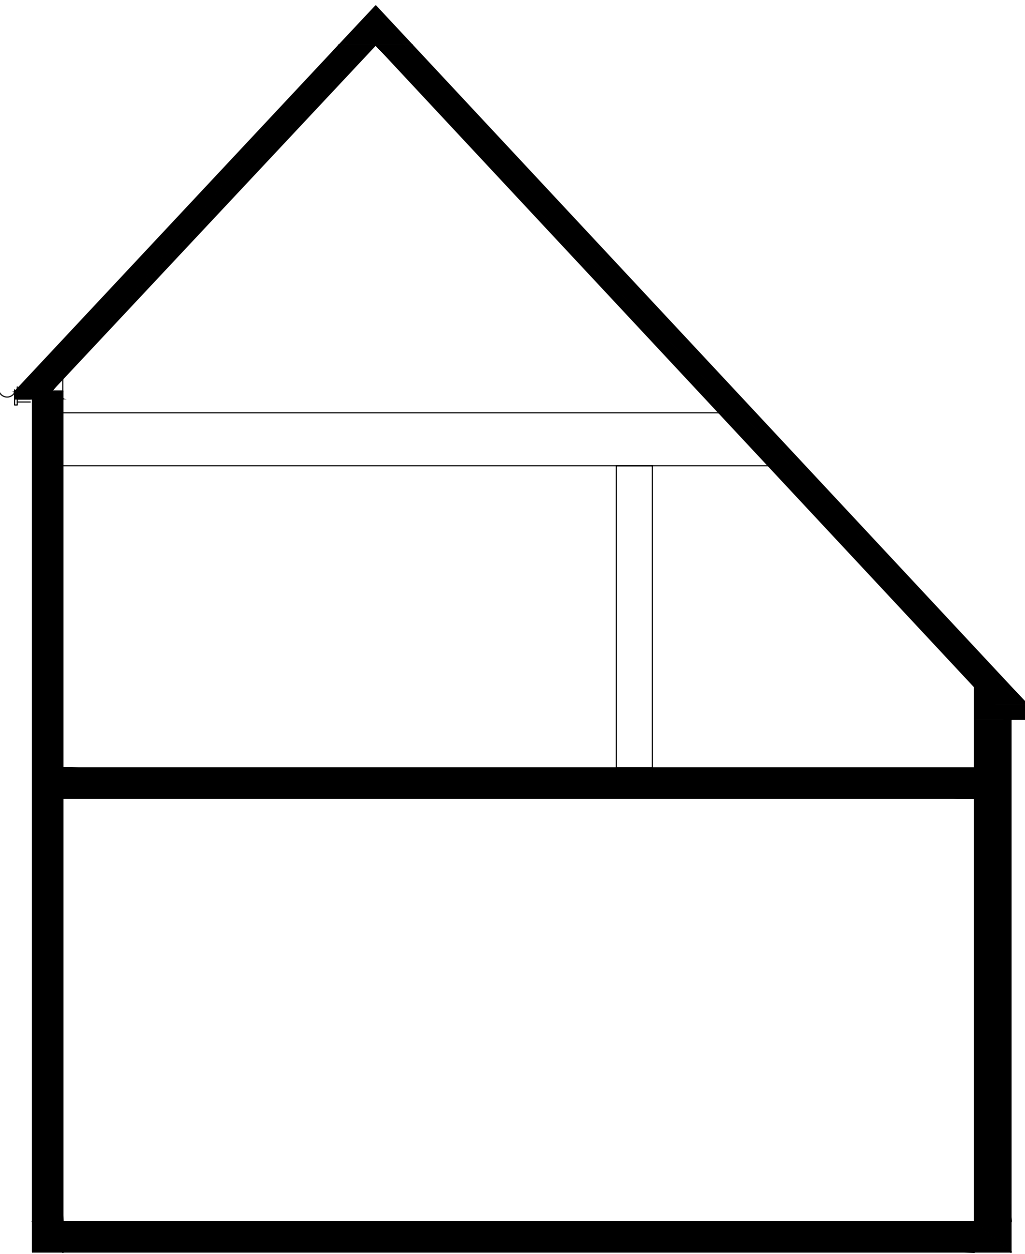


SECTION 3 - THROUGH STABLE AND HAY LOFT

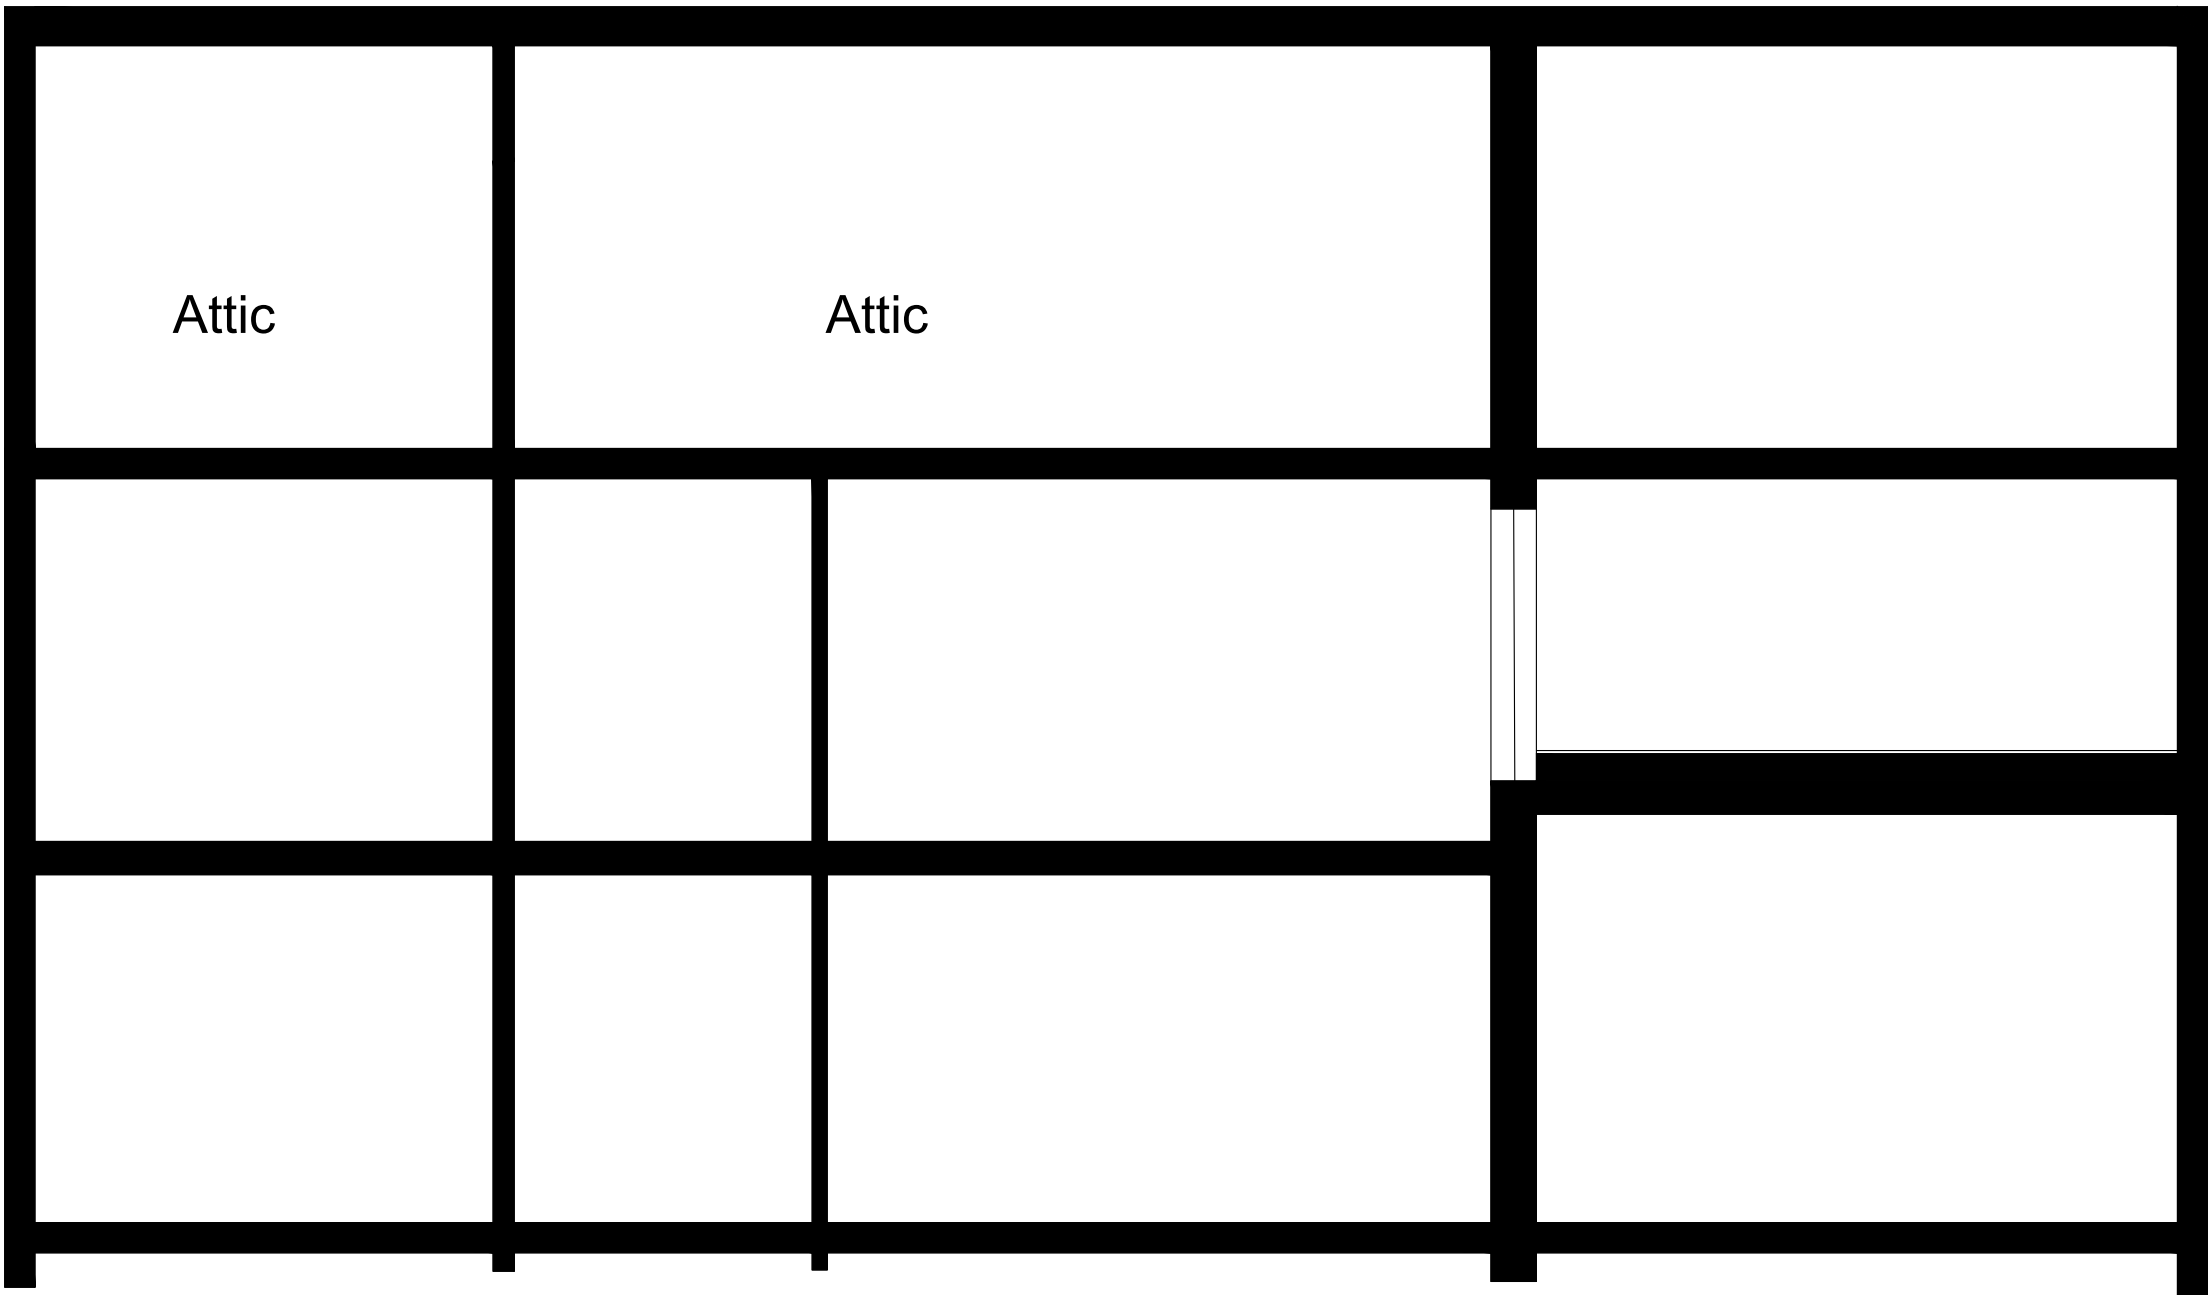

SECTION 2 0 SIDE TO SIDE

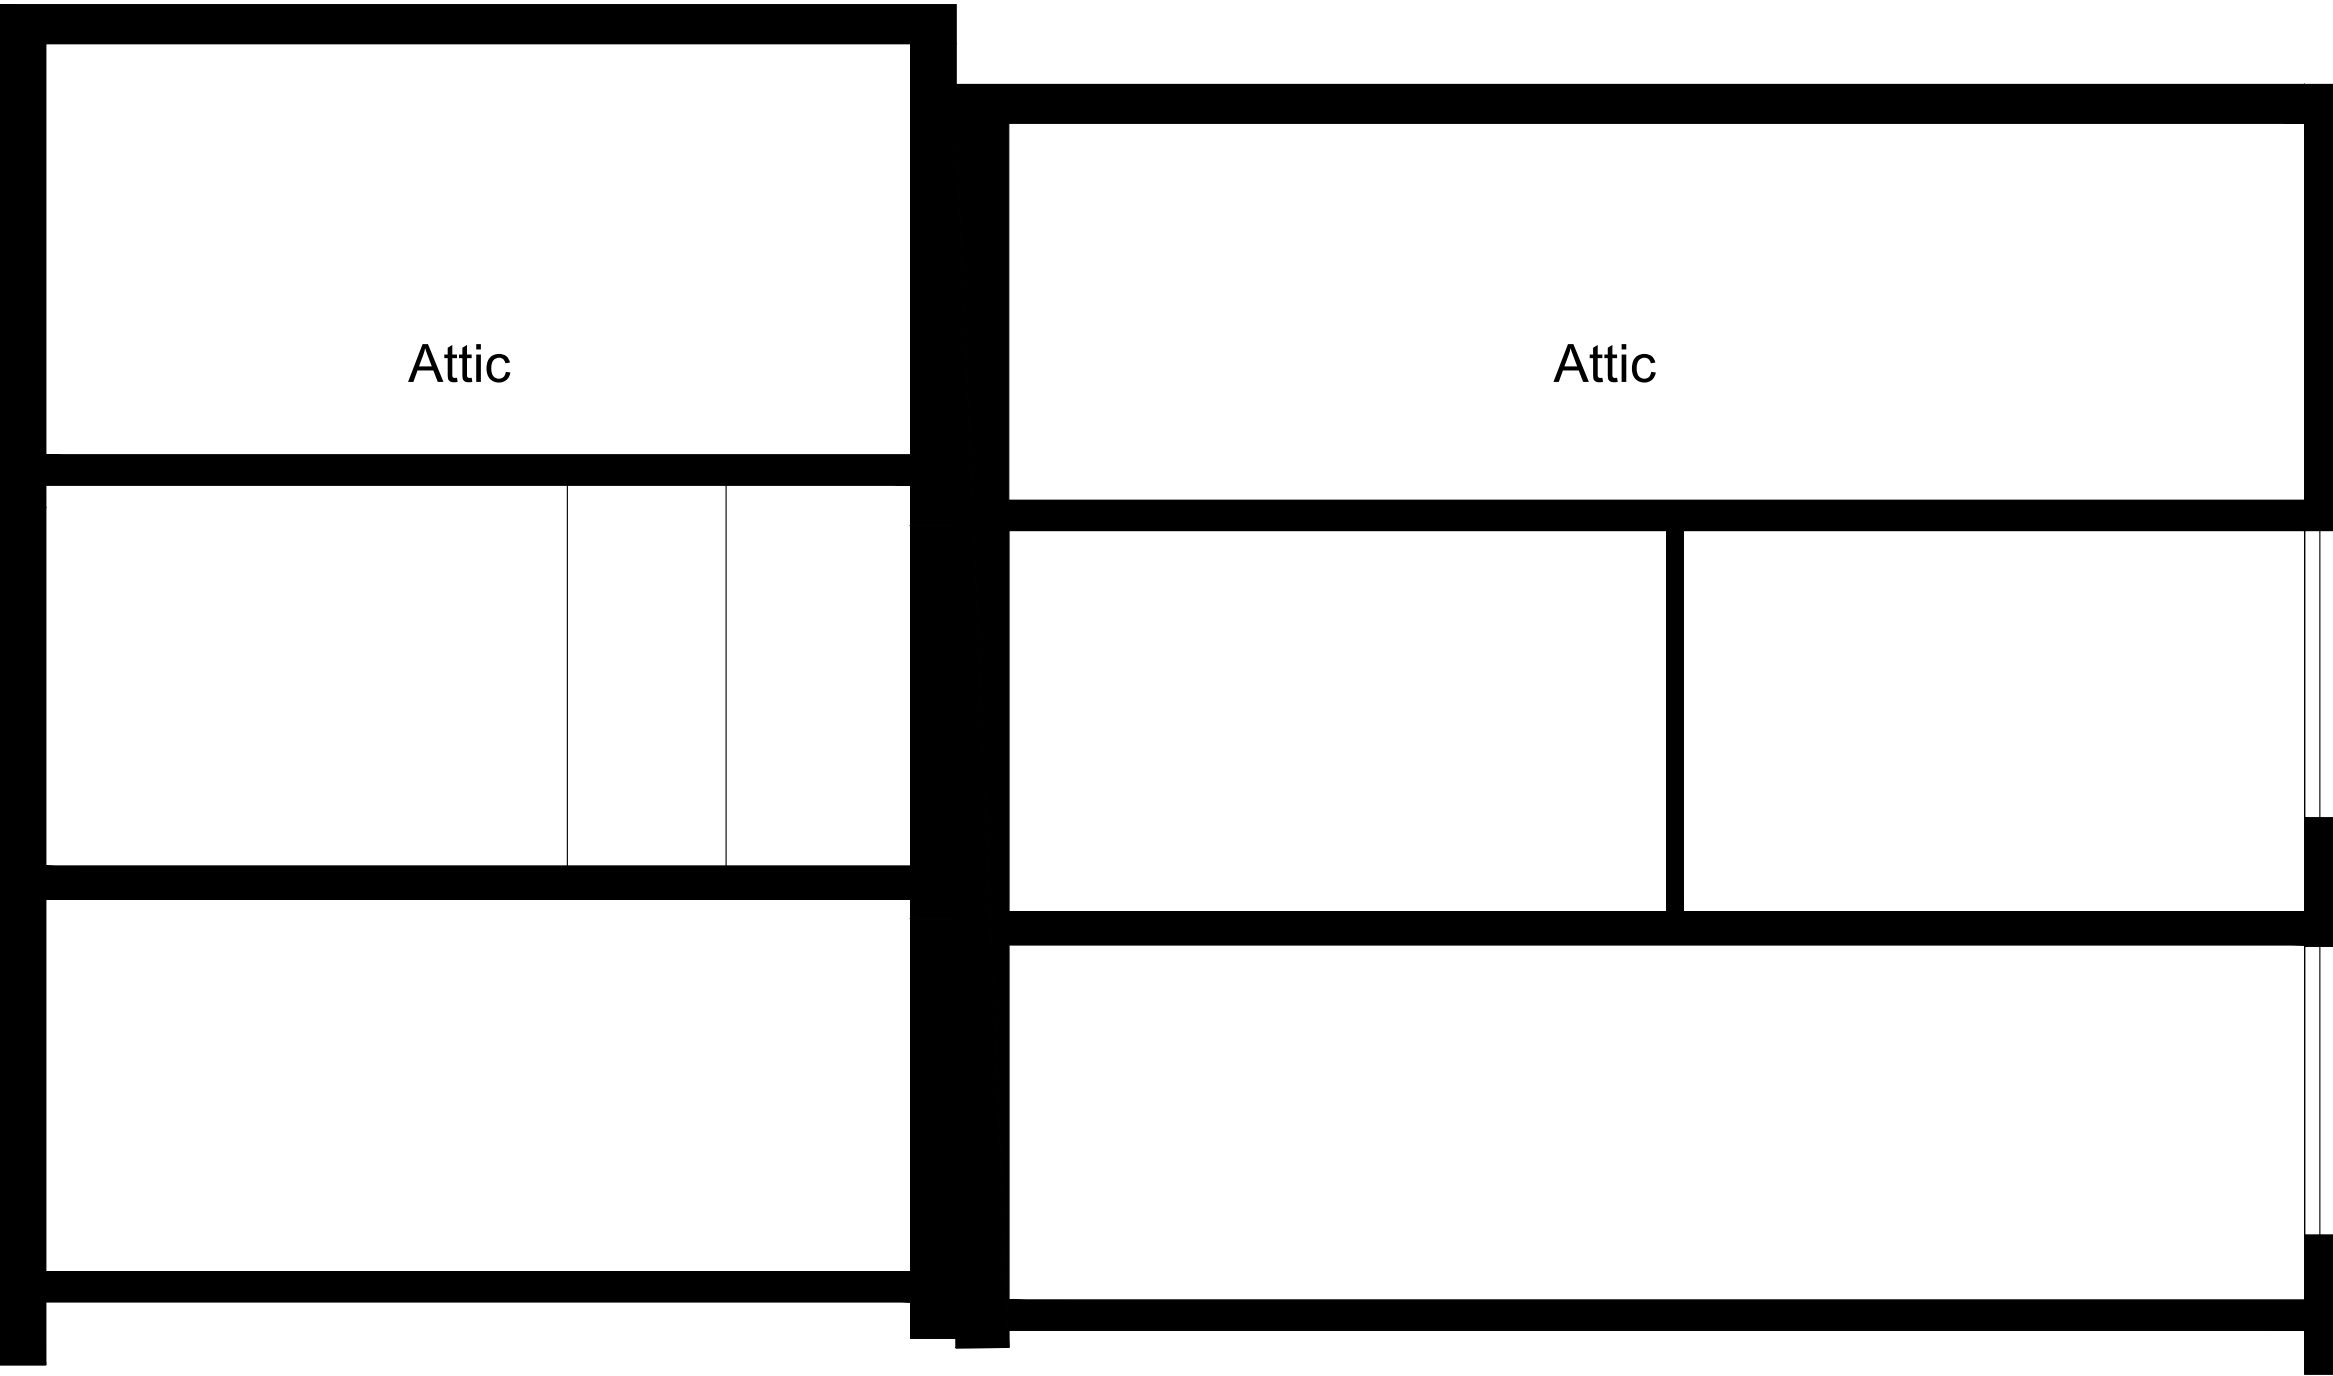

SECTION 1 - FRONT TO BACK

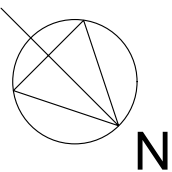

Aaron Davies Design Consultancy
The Loft
21a Kensington Park
Easton
Bristol BS5 0NU
M: 07868 053 951
E: design@aarondavies.eu

Copyright Statement
The copyright for this drawing/plan is exclusively the property of Aaron Davies Design and must not be copied, in part or whole, nor used in any other way without written permission.

Paper Scale 0 10mm 30mm 50mm
Drawing Scale 1:100 0 1m 2m 3m 4m 5m

Project reference	Waterton House	Project Number	70
		Drawing Number	12
Drawing title	Elevations Sections EX 3	Scale	1:50
		Plot Date	25-Jan-21
Client	Jim and Fenella Davies	Drawn by	----
		Revision Date	----
Site Address	Waterton House, Angmering, W. Sussex BN16 4JR	Revision Number	----
		Paper Size	ISO full bleed A1 (841.00 x 594.00 MM)