


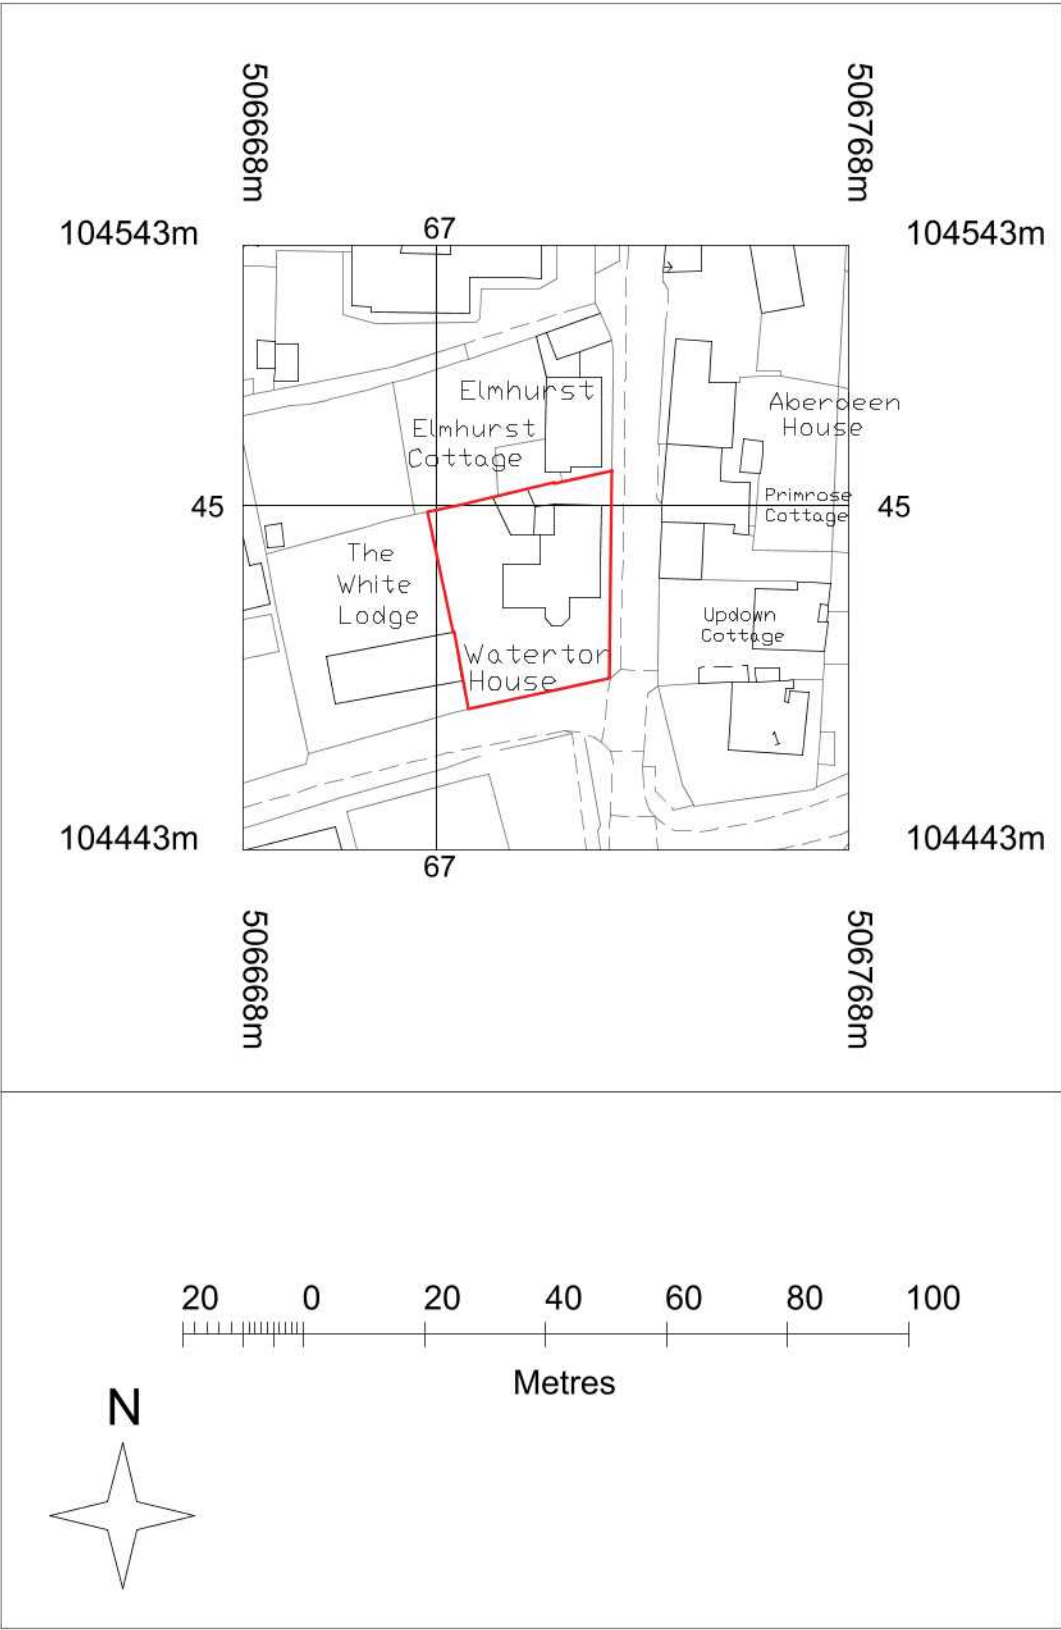

Aaron Davies Design Consultancy

The Loft
21a Kensington Park
Easton
Bristol BS5 0NU
M: 07868 053 951
E: design@aarondavies.eu

Project reference	Waterton House
Drawing title	Waterton Ordnance Map
Client	Jim and Fenella Davies
Site Address	Waterton House, Angmering, W. Sussex BN16 4JR
Project Number	70
Drawing Number	1
Scale	1:1250
Plot Date	1-Feb-21
Drawn by	----
Revision Date	----
Revision Number	----
Paper Size	ISO A3 (297.00 x 420.00 MM)