




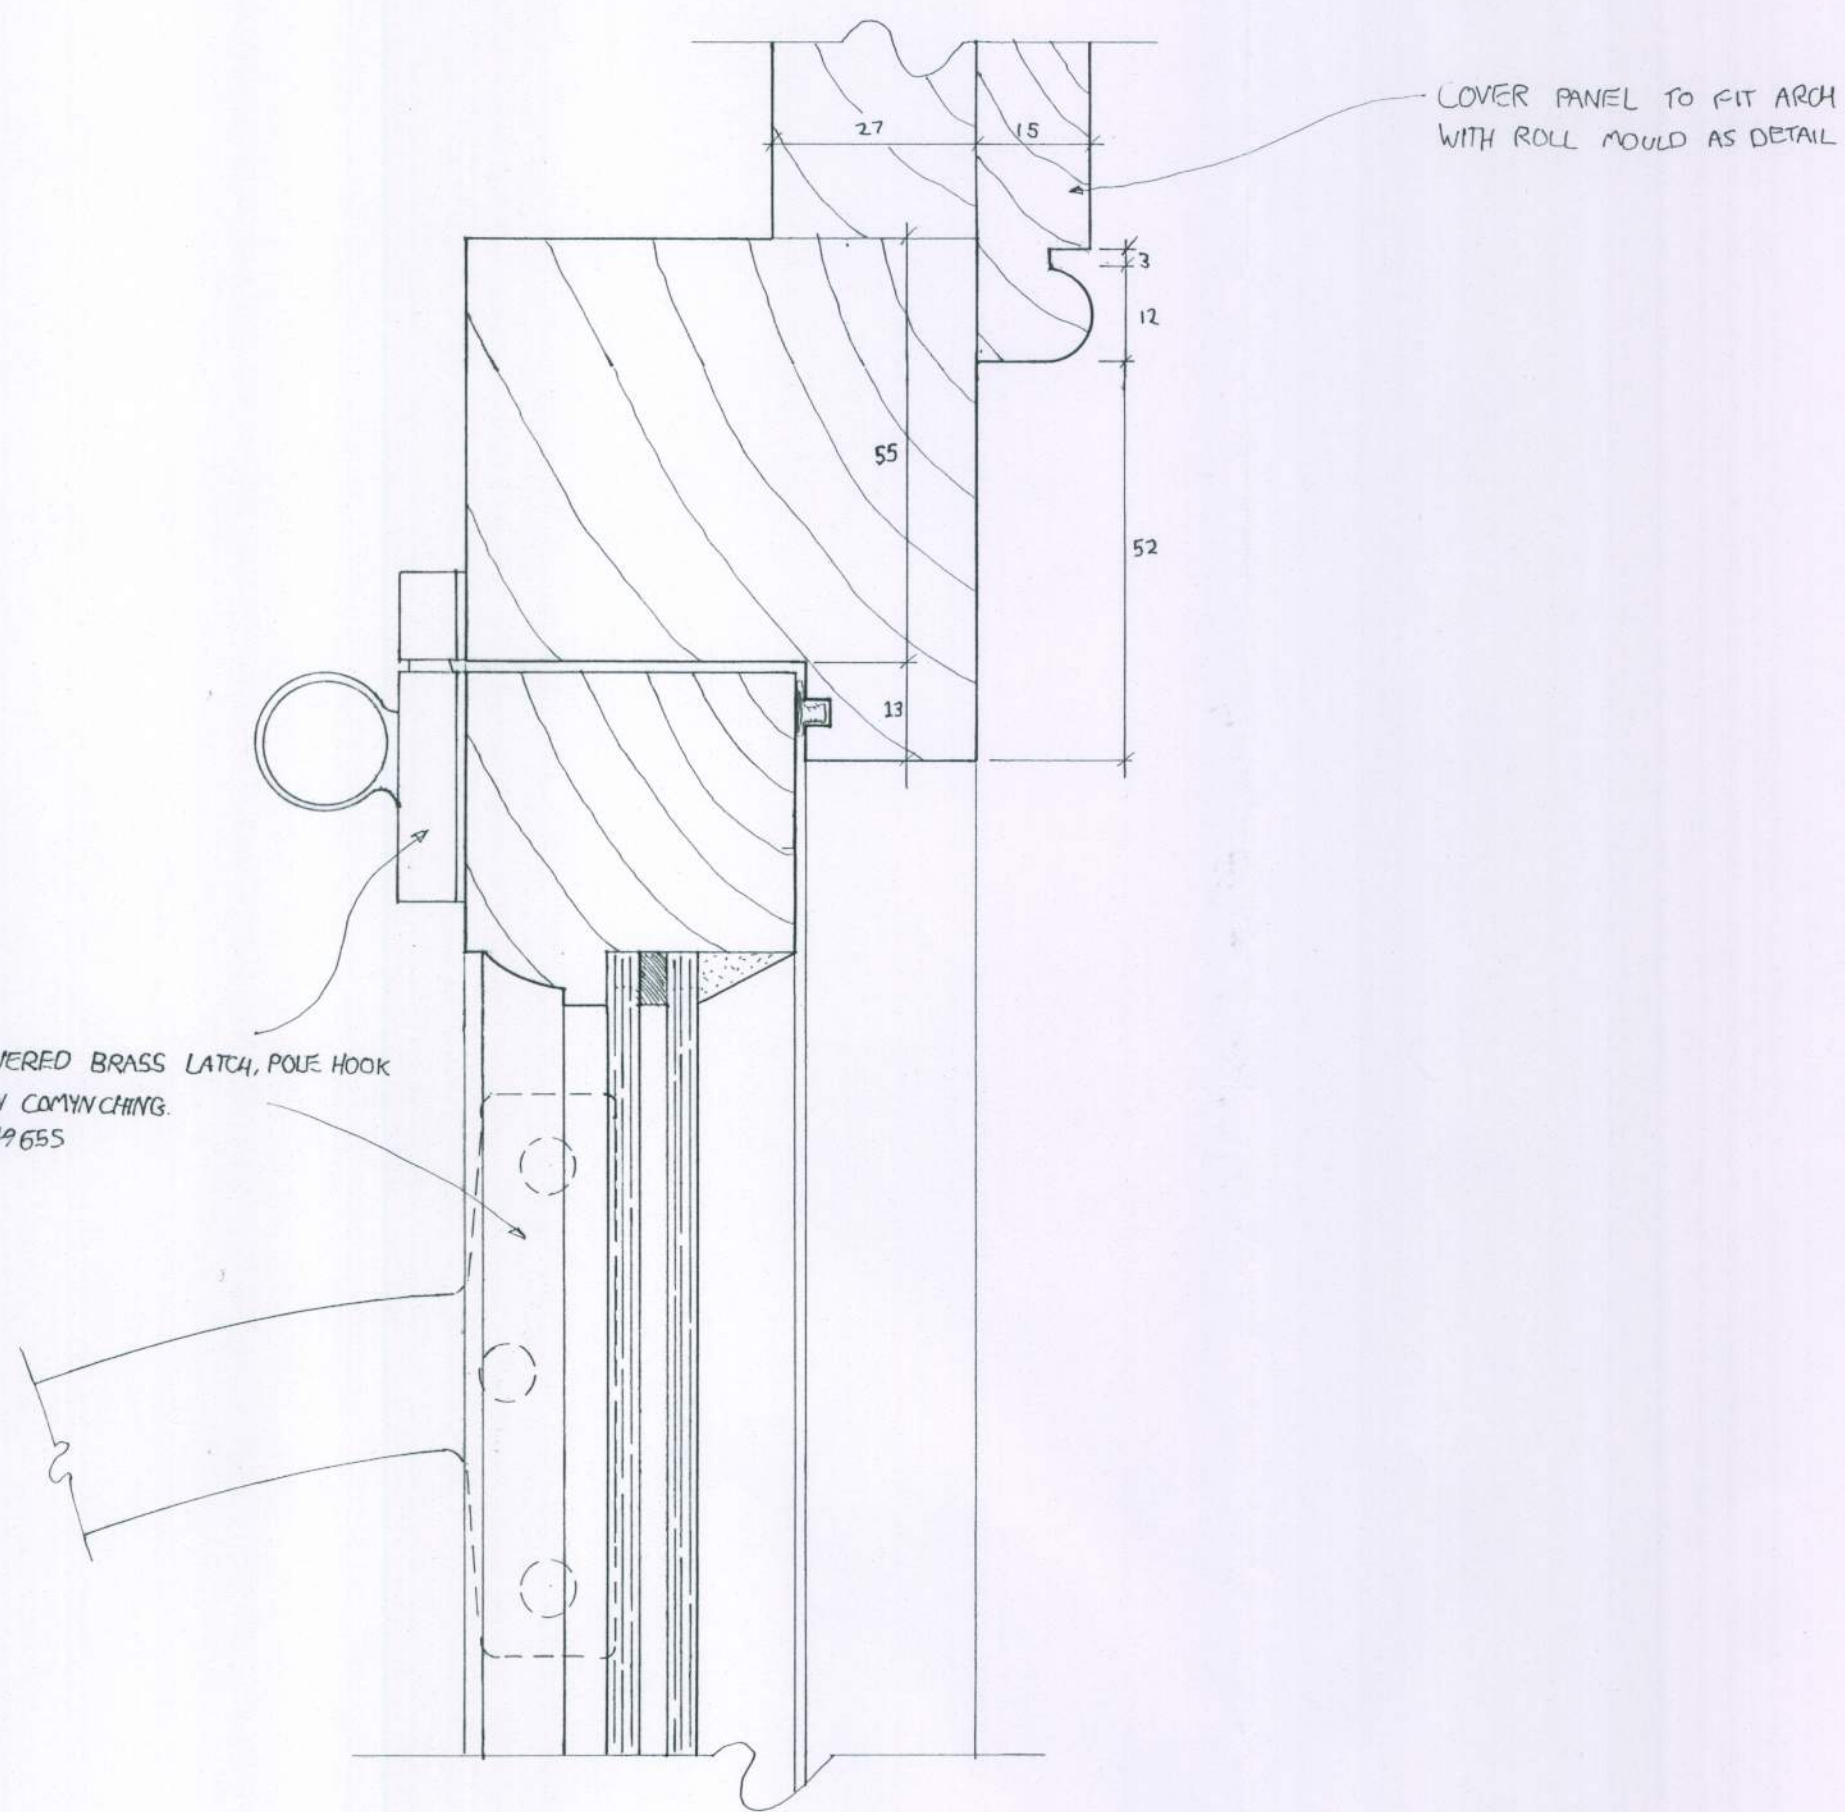


03 WINDOW HEAD & STAY DETAIL 1:1

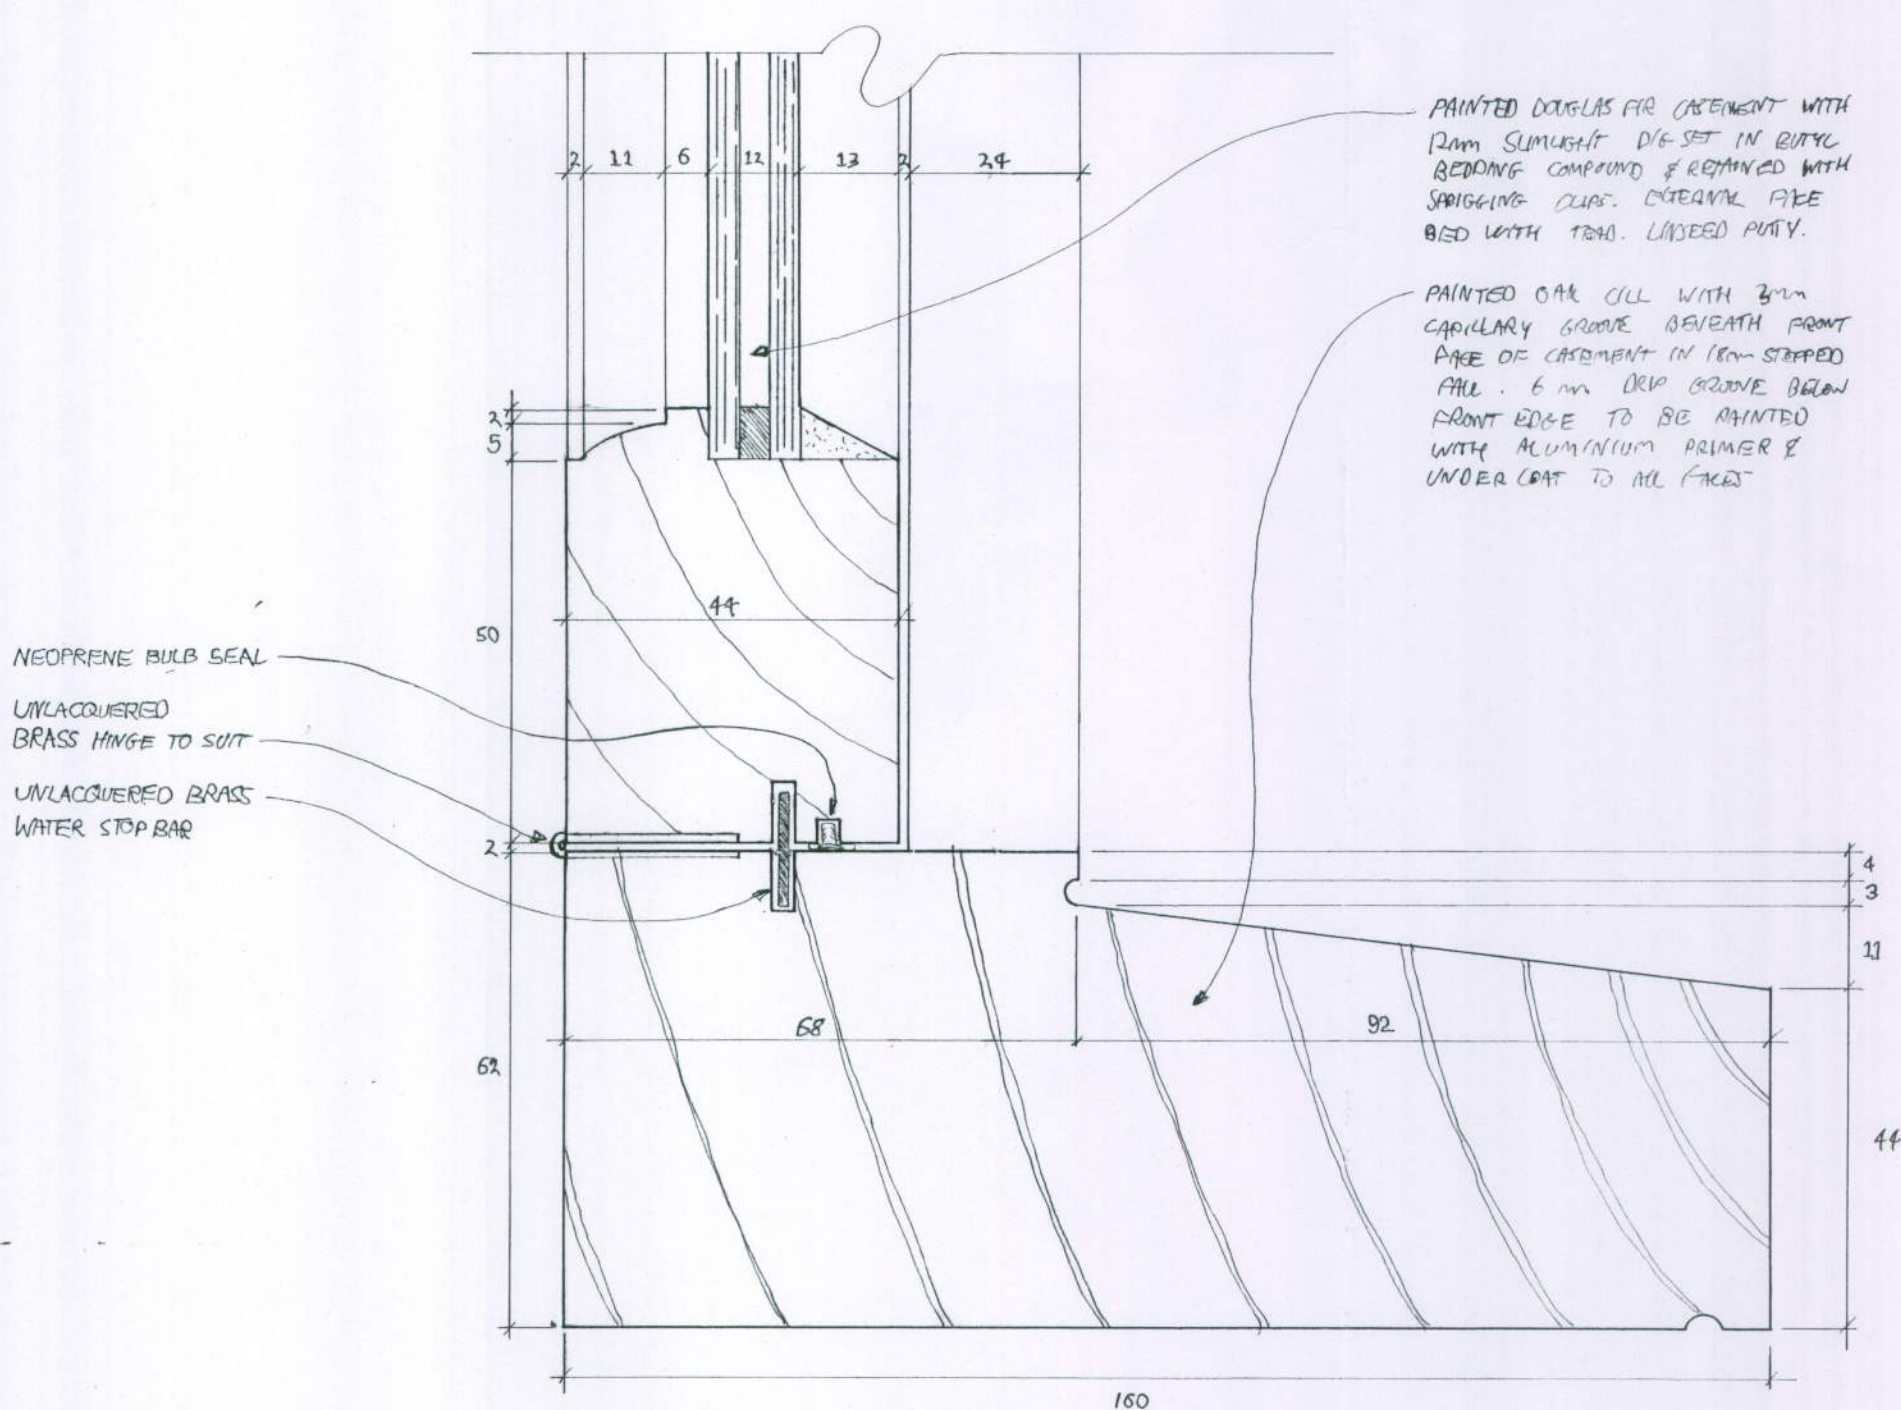

01 TYPICAL CILL DETAIL 1:1

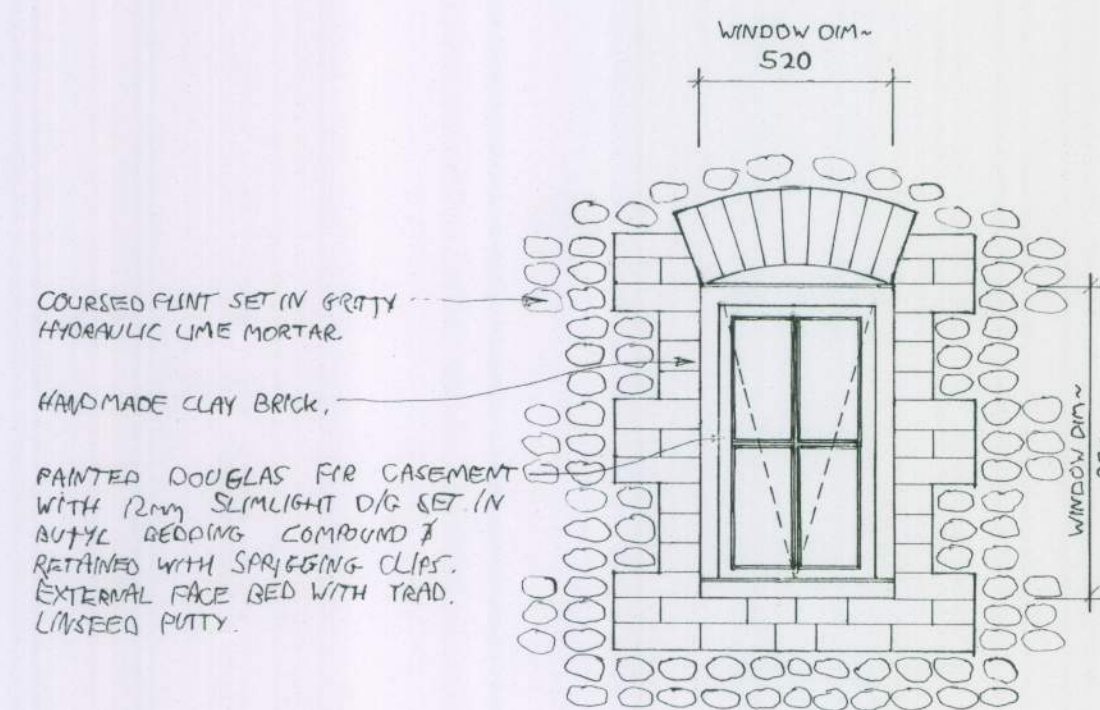

04 HOPPER WINDOW ELEVATION 1:20

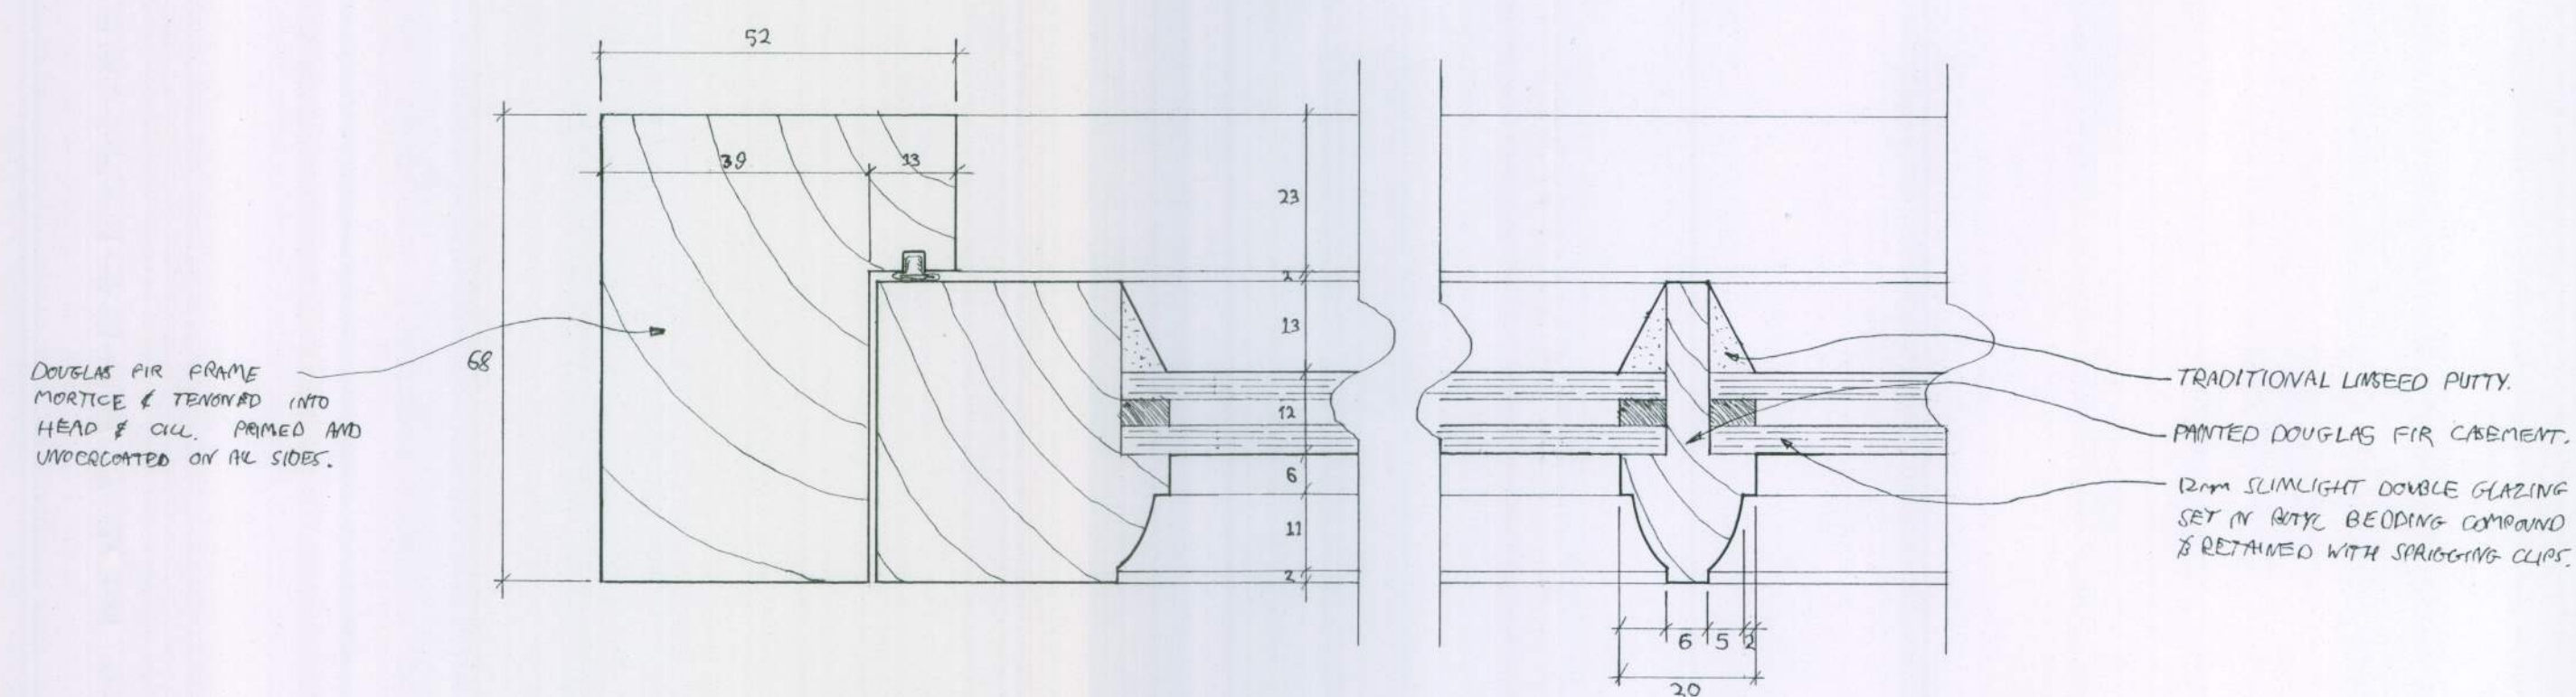

02 TYPICAL JAMB & GLAZING BAR DETAIL 1:1

A/130/11/DOC

FOR DISCHARGE OF PLANNING CONDITIONS
PIGEON HOUSE, ANGMERING
SCALE - 1:1, 1:20 @ A1 DRAWN - AUGUST 2021 PGH-US/A01
STABLE HOPPER WINDOW DETAIL AS PROPOSED
MALCOLM SIMMONDS ARCHITECTS