




Existing Section A-A

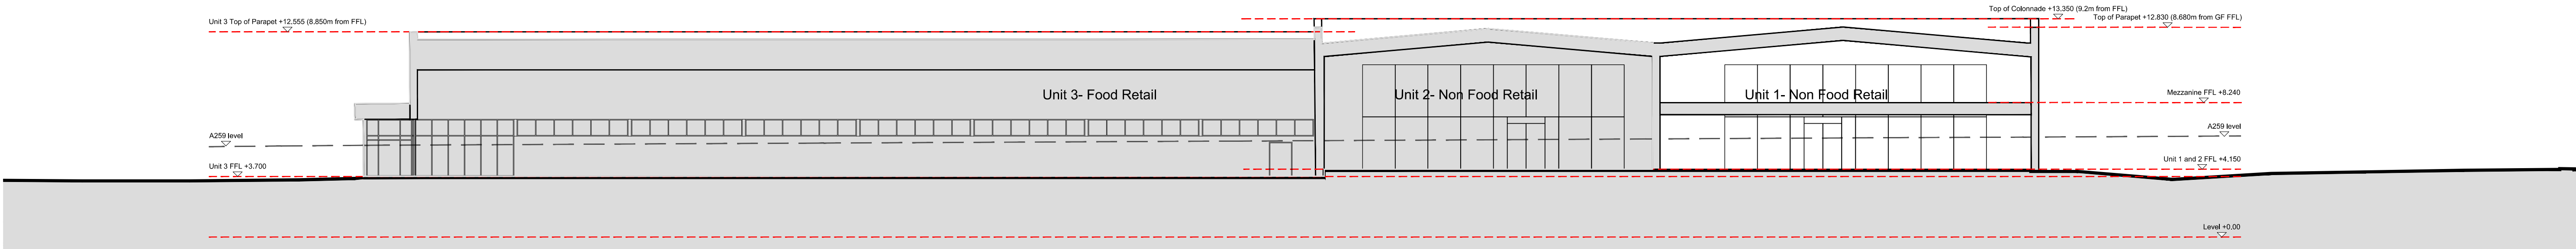

Proposed Section A-A

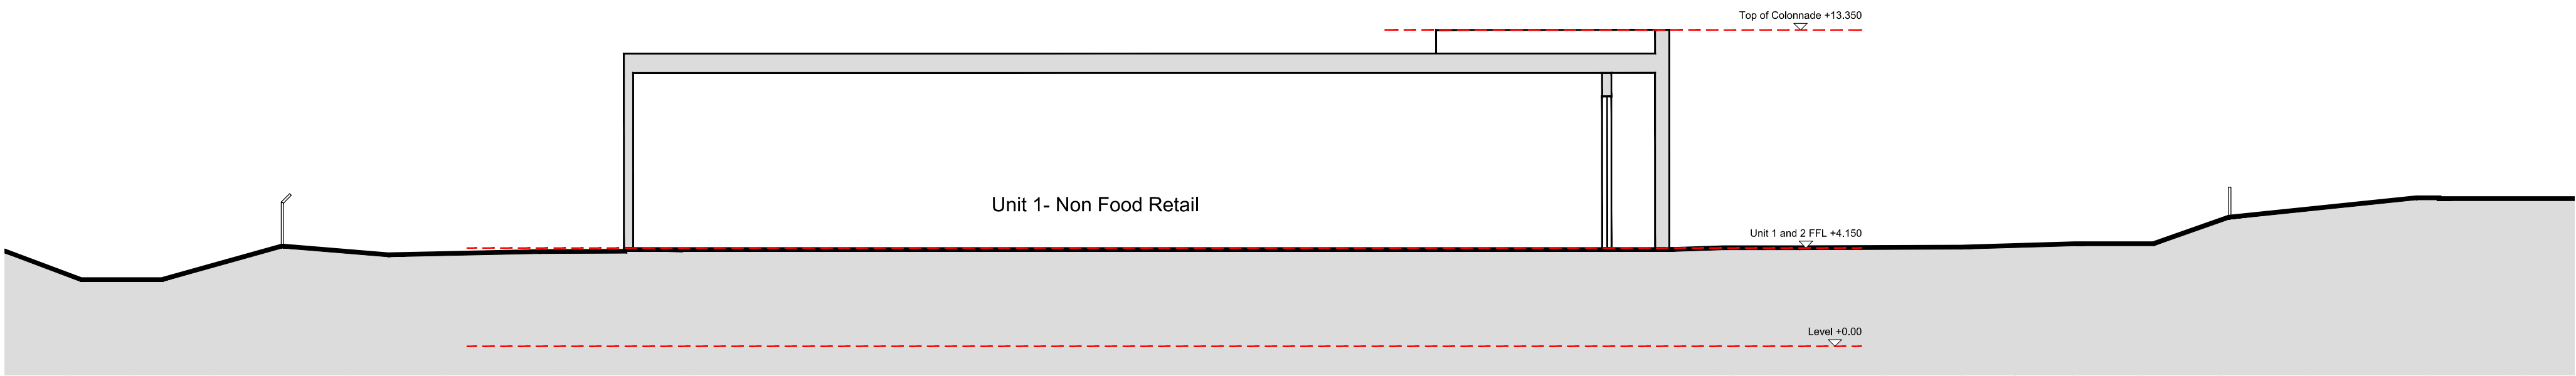


Existing Section B-B

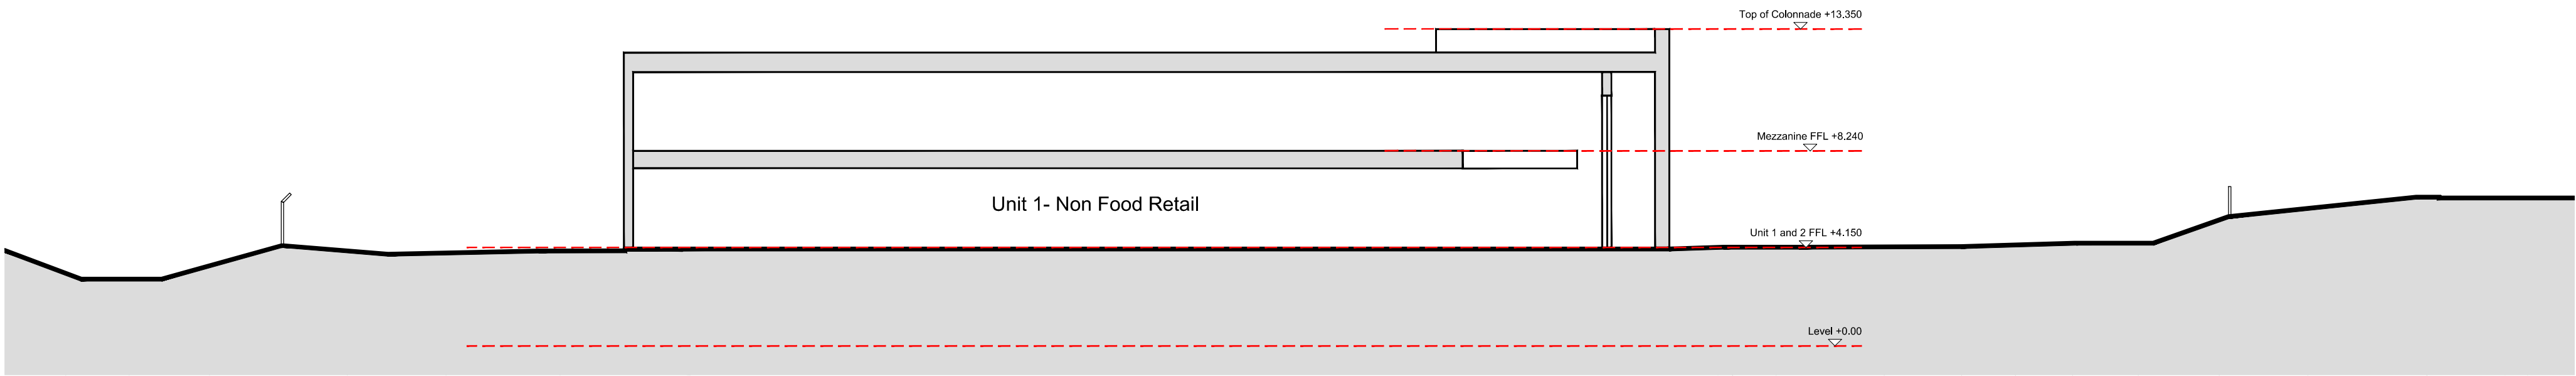

Proposed Section B-B

Key Plan

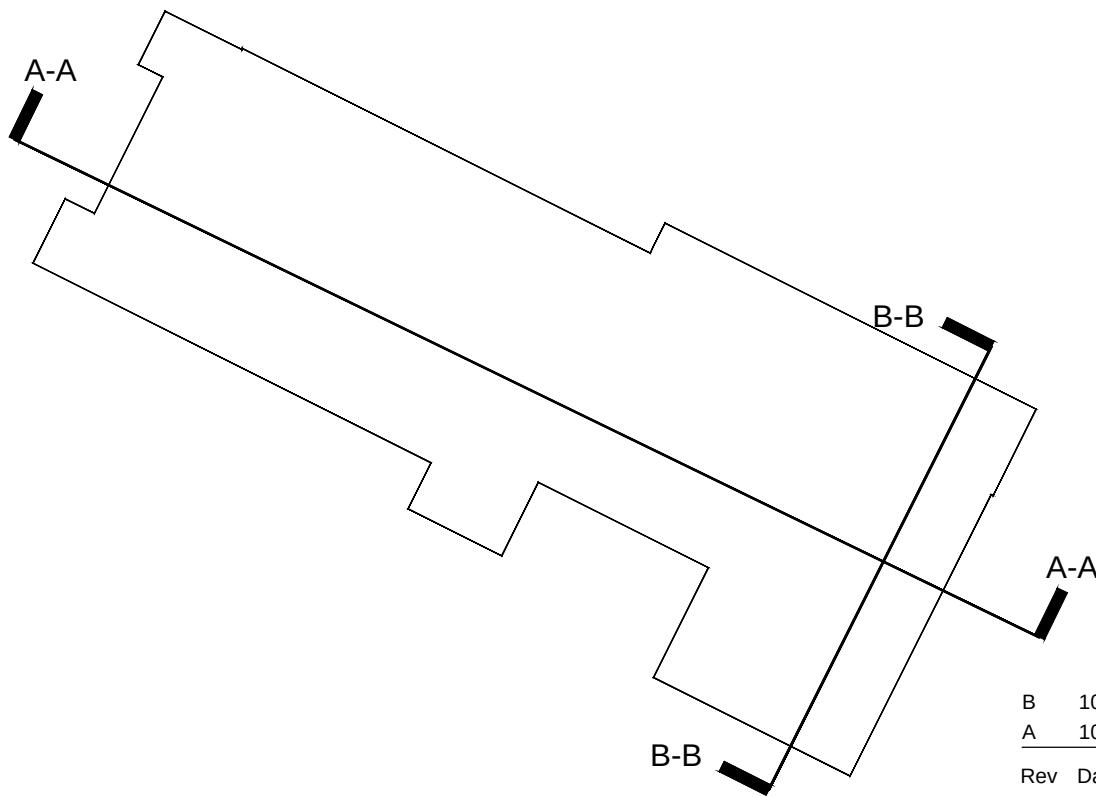

|     |          |                    |    |    |
|-----|----------|--------------------|----|----|
| B   | 10.09.15 | Titles amended     | WC | AC |
| A   | 10.09.15 | Unit 1 highlighted | WC | AC |
| Rev | Date     | Revision Details   | Dr | Ch |



**London:** Unit 1 West Coate House 3 Coate Street  
London E2 9AG  
T 020 7729 5505 E london@ecearchitecture.com

**Sussex:** Brooklyn Chambers 11 Goring Road  
Worthing West Sussex BN12 4AP  
T 01903 248777 E sussex@ecearchitecture.com  
www.ecearchitecture.com

**ECE Architecture**

Client's Name

Store Property Investments

Job Title

Manor Retail Park  
Rustington

Drawing Title

Existing and Proposed Sections

Scale

1:200 @ A1 / 1:400 @ A3

metres

4 8 12 16 20

|       |         |          |
|-------|---------|----------|
| Drawn | Checked | Date     |
| SM    | AC      | 27.08.15 |

|        |            |     |
|--------|------------|-----|
| Job No | Drawing No | Rev |
| 6165   | 105        | B   |

Status

APPROVAL