


1	2	3	4
Rev.	Revision Note:		


A

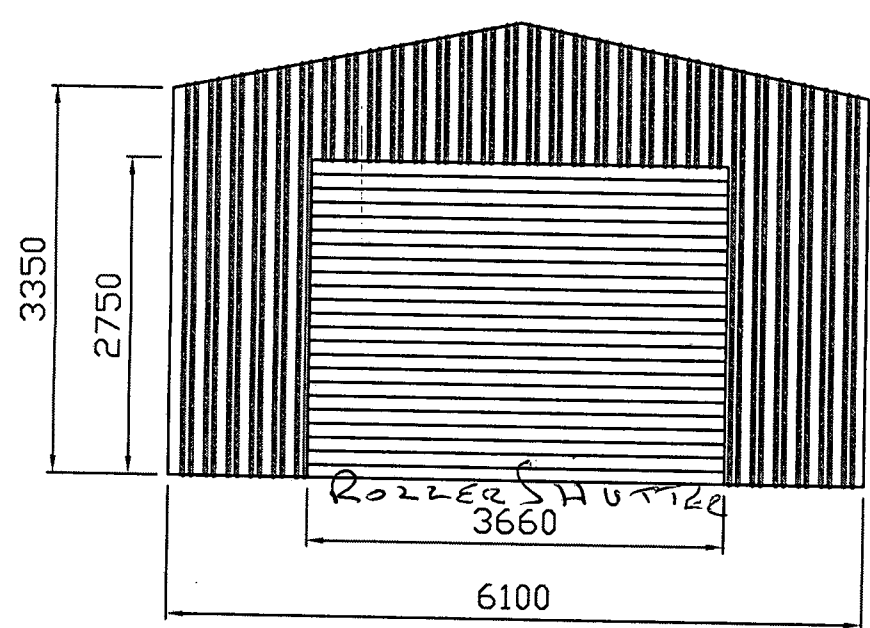


No Windows

Gable End Elevation


B

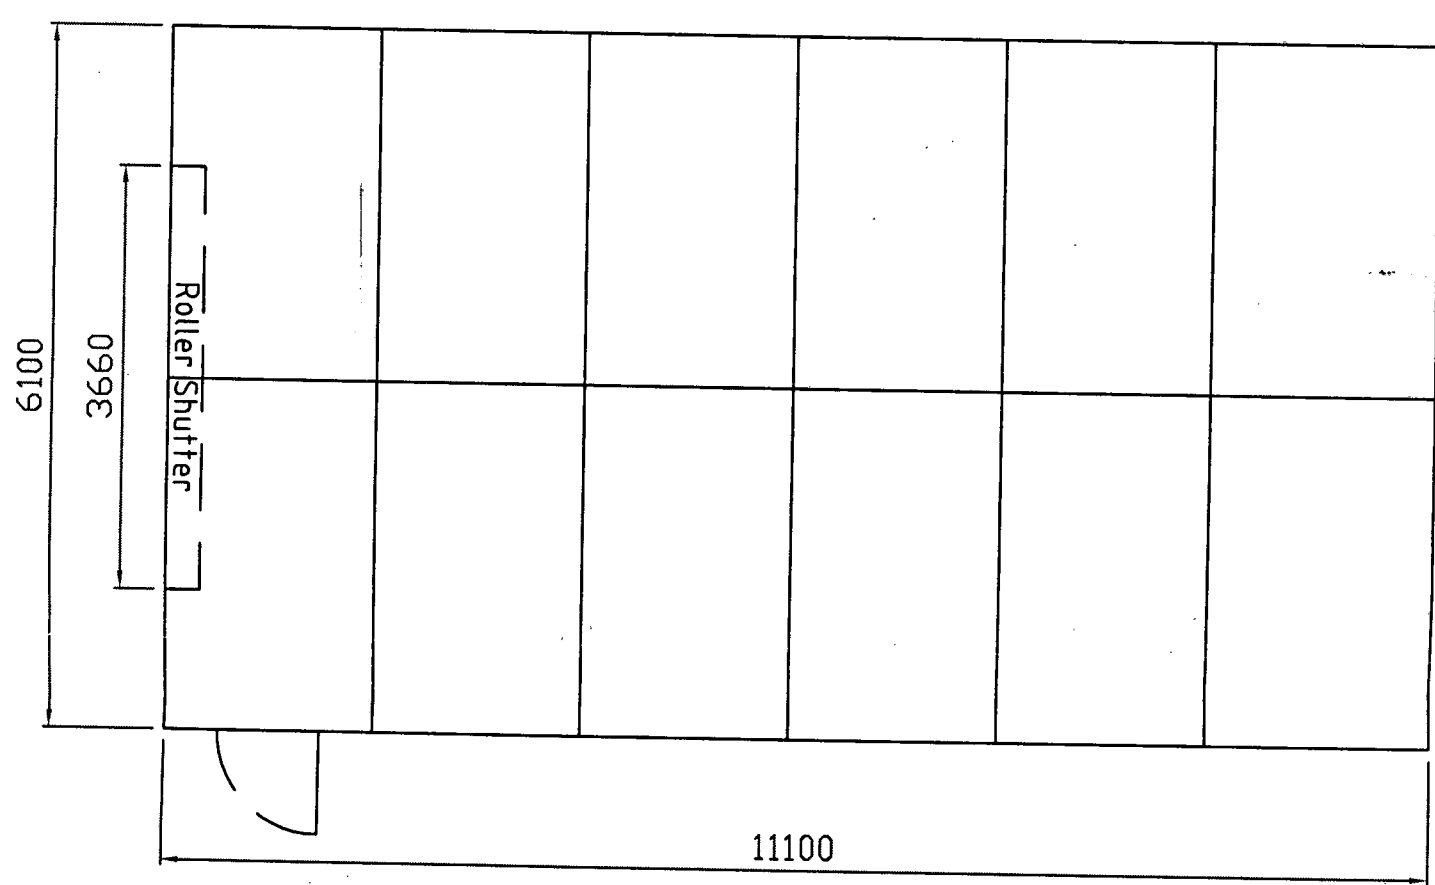

External Plan View

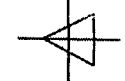

D

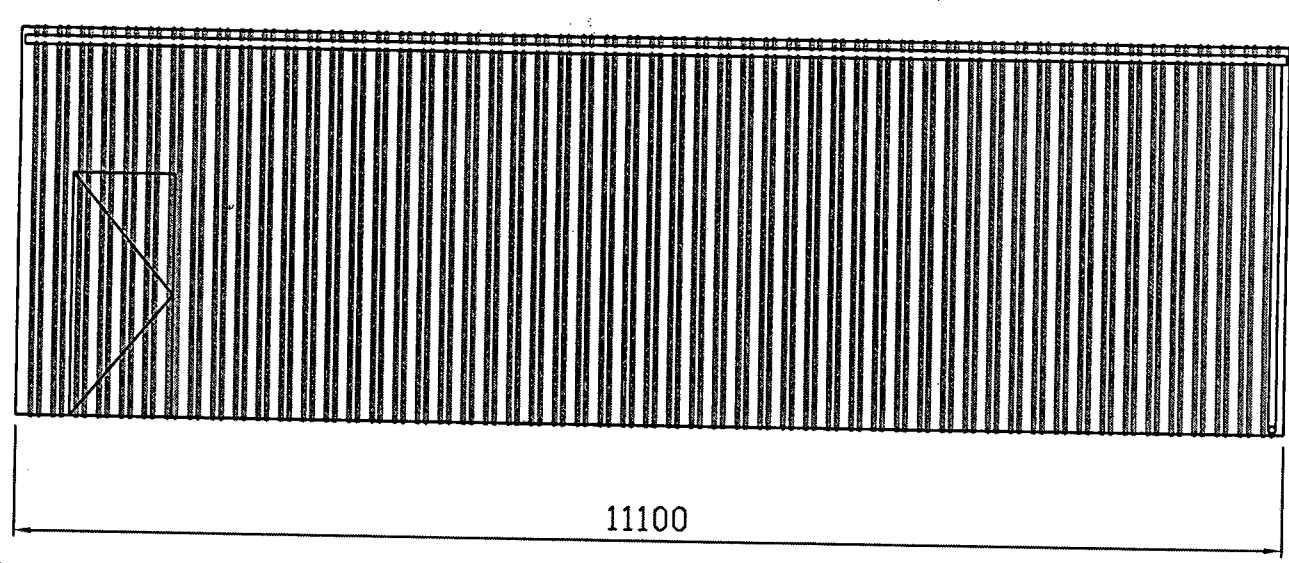

Side Elevation



Elwell Buildings Ltd
Unit 5
Excelsior Industrial Estate
Blackheath
West Midlands
B65 0QT
Tel: 0121 561 5656

F

Itemref	Quantity	Title/Name, designation, material, dimension etc			Article No./Reference	
Designed by		Checked by	Approved by - date	File name A1131.dwg	Date 2006-07-11	Scale
Title Ham Manor Golf Club						
				Drawing Number: A1131	Edition	Sheet

1

4

A/131/06
29-8-06