


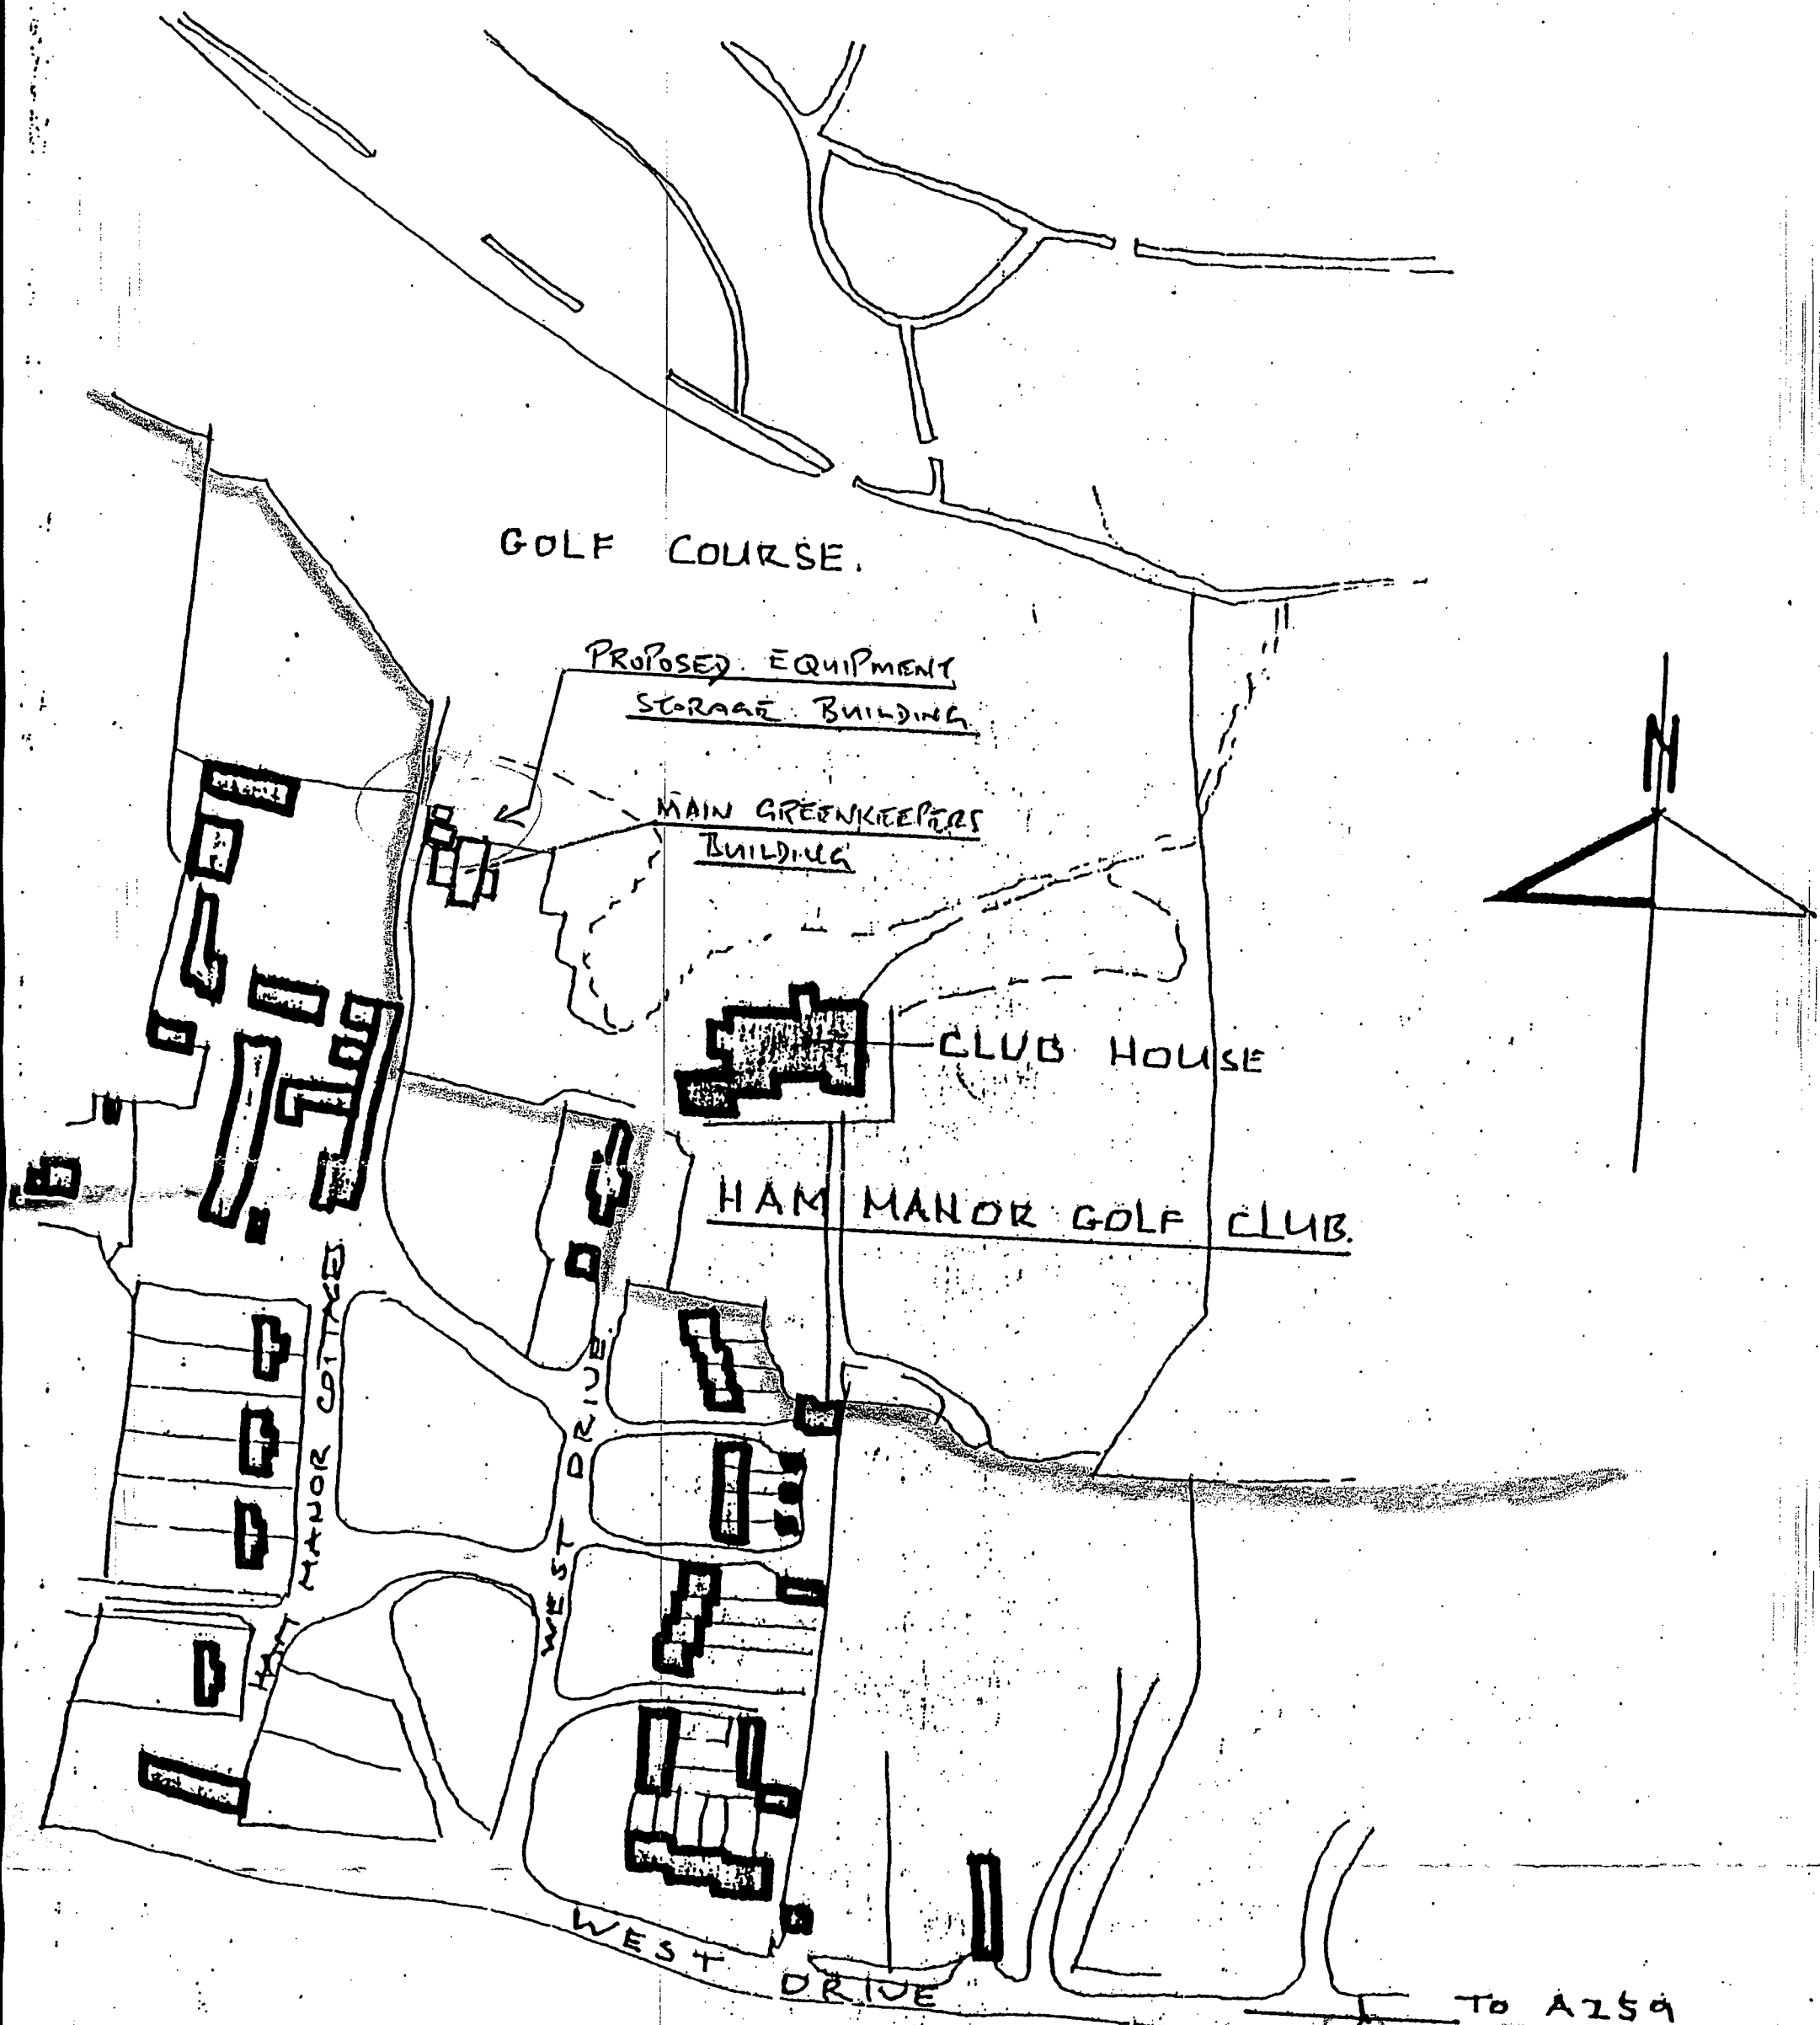

LOCATION PLAN 1:2500

ARUN DISTRICT COUNCIL	
NO.	131/06/001
RECEIVED	29/08/2006

RA No 1