




1	2	3	4
Rev.	Revision Note:		

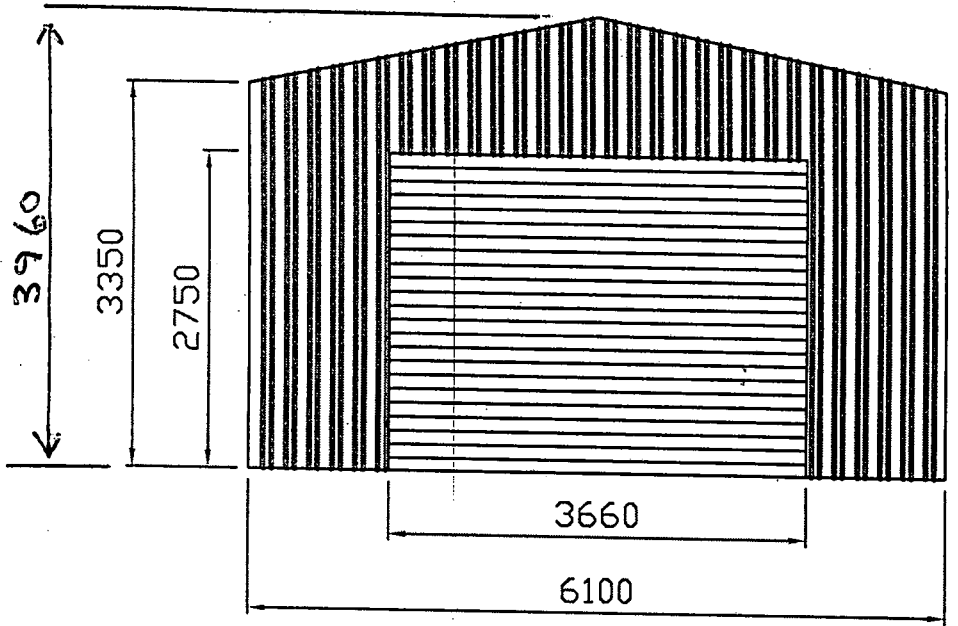

Gable End Elevation

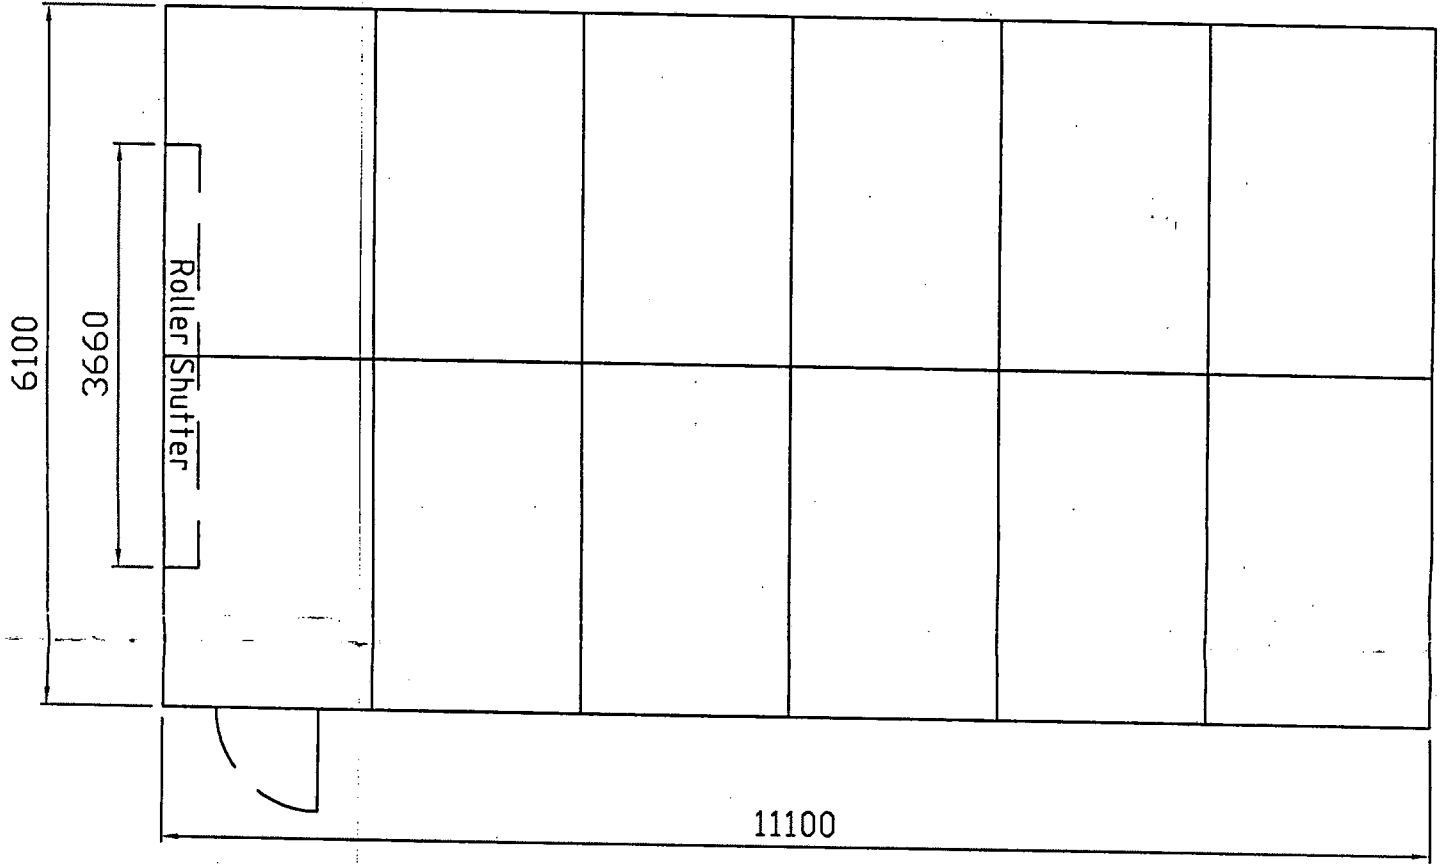

External Plan View

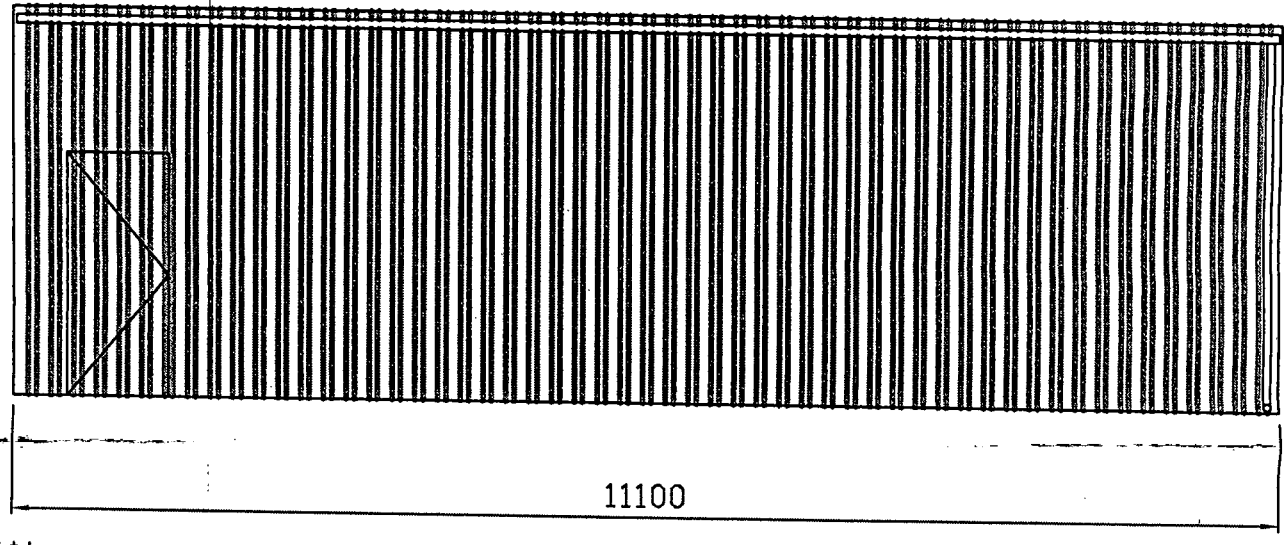

Side Elevation



Elwell Buildings Ltd
Unit 5
Excelsior Industrial Estate
Blackheath
West Midlands
B65 0QT
Tel: 0121 561 5656

ARUN DISTRICT COUNCIL
No. A/131/06
RECEIVED 4/10/06

Itemref	Quantity	Title/Name, designation, material, dimension etc			Article No./Reference	
Designed by		Checked by	Approved by - date	File name A1131.dwg	Date 2006-07-11	Scale
Title		Ham Manor Golf Club				
			Drawing Number: A1131		Edition	Sheet