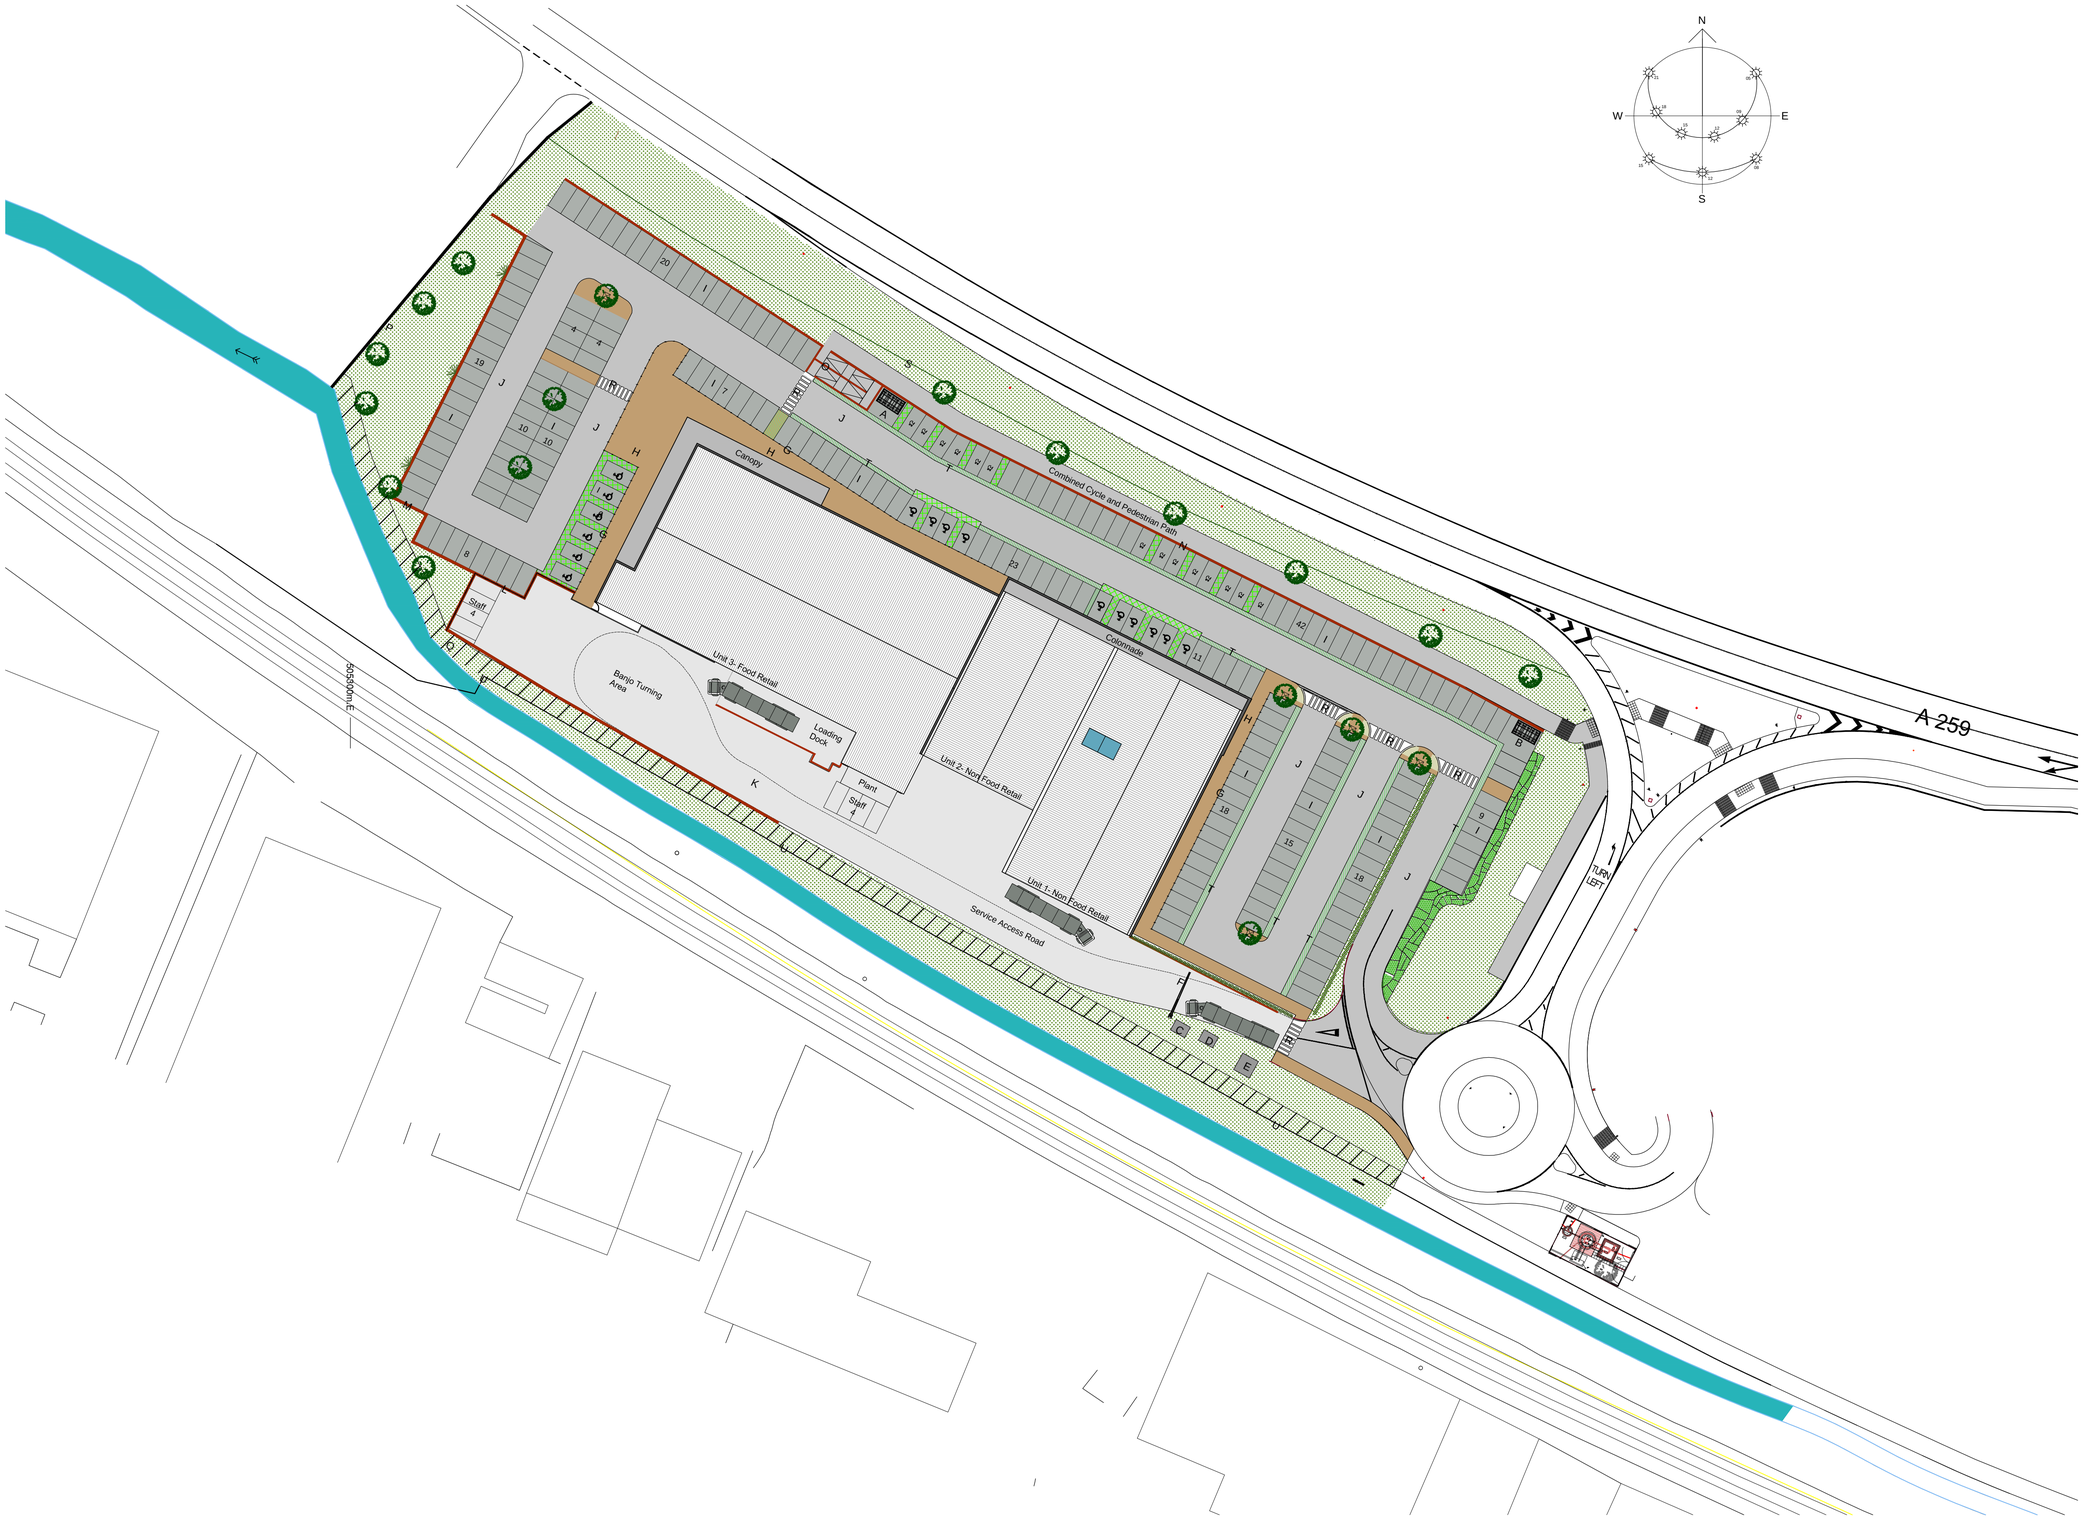

CDM 2015 Health & Safety Information

This information relates only to 'Significant Hazards' identified on this drawing and is to be read in conjunction with the Designer's Risk Assessment Register.

KEY

- A- Cycle parking zone 10 spaces
- B- Cycle parking zone 10 spaces
- C- Landlords Cabinet
- D- Gas Governor
- E- Electric Sub-Station
- F- Security Barrier
- G- Bollards to rear of Parking Spaces
- H- Paving Slabs footpaths
- I- Block Paving Parking Areas
- J- Tarmac Roadways
- K- Concrete service yard
- L- 1.8m High Timber Fence to Service Yard
- M- Retaining Wall to Flood Retention Area with Galvanized Railings
- N- Retaining Wall to Cycle Path with Galvanized Railings
- O- Ramped Access from Cycle Path
- P- 1.8m High Chain Link Boundary Fence
- Q- Casting Way
- R- Pedestrian Crossings
- S- Existing Highway Fence
- T- Pedestrian Walkway
- U- Existing Network Rail Fence

Parking

Total (inc)	224 Spaces
Disabled	16 Spaces
Family	14 Spaces
Cycle's	20 Spaces
Staff	8 Spaces

For landscaping details refer to ACD drawings:
-STORE18832 17
-STORE18832 18

Rev	Date	Revision Details	Dr	Ch
I	10.09.15	Landscape amendment	WC	AC
H	09.09.15	Cycle parking adjusted, car parking amended, landscaping updated	WC	AC
G	01.09.15	Landscape amendment	WC	AC
F	28.08.15	Issued for approval	SM	AC
E	26.08.15	Issued for approval	SM	AC
D	20.08.15	Various amendments	SM	AC
C	13.08.15	Various amendments and issued for approval	SM	AC
B	12.08.15	Various amendments and issued for approval	SM	AC
A	10.08.15	Ramp added, parking amended, Unit 3 layout amended	HL	AC

London: Unit 1 West Coate House 3 Coate Street
London E2 9AG
T 020 7729 5505 E london@ecearchitecture.com

Sussex: Brooklyn Chambers 11 Goring Road
Worthing West Sussex BN12 4AP
T 01903 248777 E sussex@ecearchitecture.com

www.ecearchitecture.com

ECE Architecture

Client's Name
Store Property Investments

Job Title
Manor Retail Park, Rustington

Drawing Title
Proposed Site plan

Scale
1:500 @ A1 / 1:1000 @ A3

metres 10 20 30 40 50

Drawn	Checked	Date
SM	AC	16.06.15

Job No	Drawing No	Rev
6165	003	I

Status
APPROVAL

CAD Plot date: 10/09/2015 - 17:38:21 6165- wd site plan master.dwg

© ECE Architecture Limited. No dimensions to be scaled from drawing except for the purposes of Planning Applications. The contractor should check all dimensions on site. It is the contractors responsibility to ensure compliance with Building Regulations.