



Planning and Development Services
Arun District Council
Arun Civic Centre
Maltravers Road
Littlehampton
West Sussex
BN17 5LF

Developer Services
Southern Water
Sparrowgrove House
Sparrowgrove
Otterbourne
Hampshire
SO21 2SW

Tel: 0330 303 0119

Email: developerservices@southernwater.co.uk

Your Ref
A/131/15/RES
Our Ref
PLAN-011297
Date
22/10/2015

Dear Sirs,

Proposal: Application for approval of Reserved Matters following Outline Approval of Hybrid Application A/125/13 for the development of the site to provide up to 3365 sqm A1 retail use (including parking). Reserved matters consent is being sought for Appearance, Landscaping, Layout and Scale. Departure from the Development Plan. Also within the parish of Rustington. Site: Land south of A259 and west of Mill Lane, Rustington Parish of Angmering, BN16 3HQ. A/131/15/RES

Thank you for your letter of 22/09/2015.

The comments in our previous response dated 19/11/2013 remain unchanged and valid.

Please find attached a plan of the water main records showing the approximate position of a public water distribution within the site. The exact position of the public water main must be determined on site by the applicant before the layout of the proposed development is finalised.

All existing infrastructure, including protective coatings and cathodic protection, should be protected during the course of construction works. No excavation, mounding or tree planting should be carried out within 4 metres of the public water main without consent from Southern Water.


For further advice, the applicant is advised to contact Southern Water, Sparrowgrove House, Sparrowgrove, Otterbourne, Hampshire SO21 2SW (Tel: 0330 303 0119) or www.southernwater.co.uk.

Land uses such as general hardstanding that may be subject to oil/petrol spillages should be drained by means of oil trap gullies or petrol/oil interceptors.

Yours sincerely

Developer Services

SOUTHERN WATER

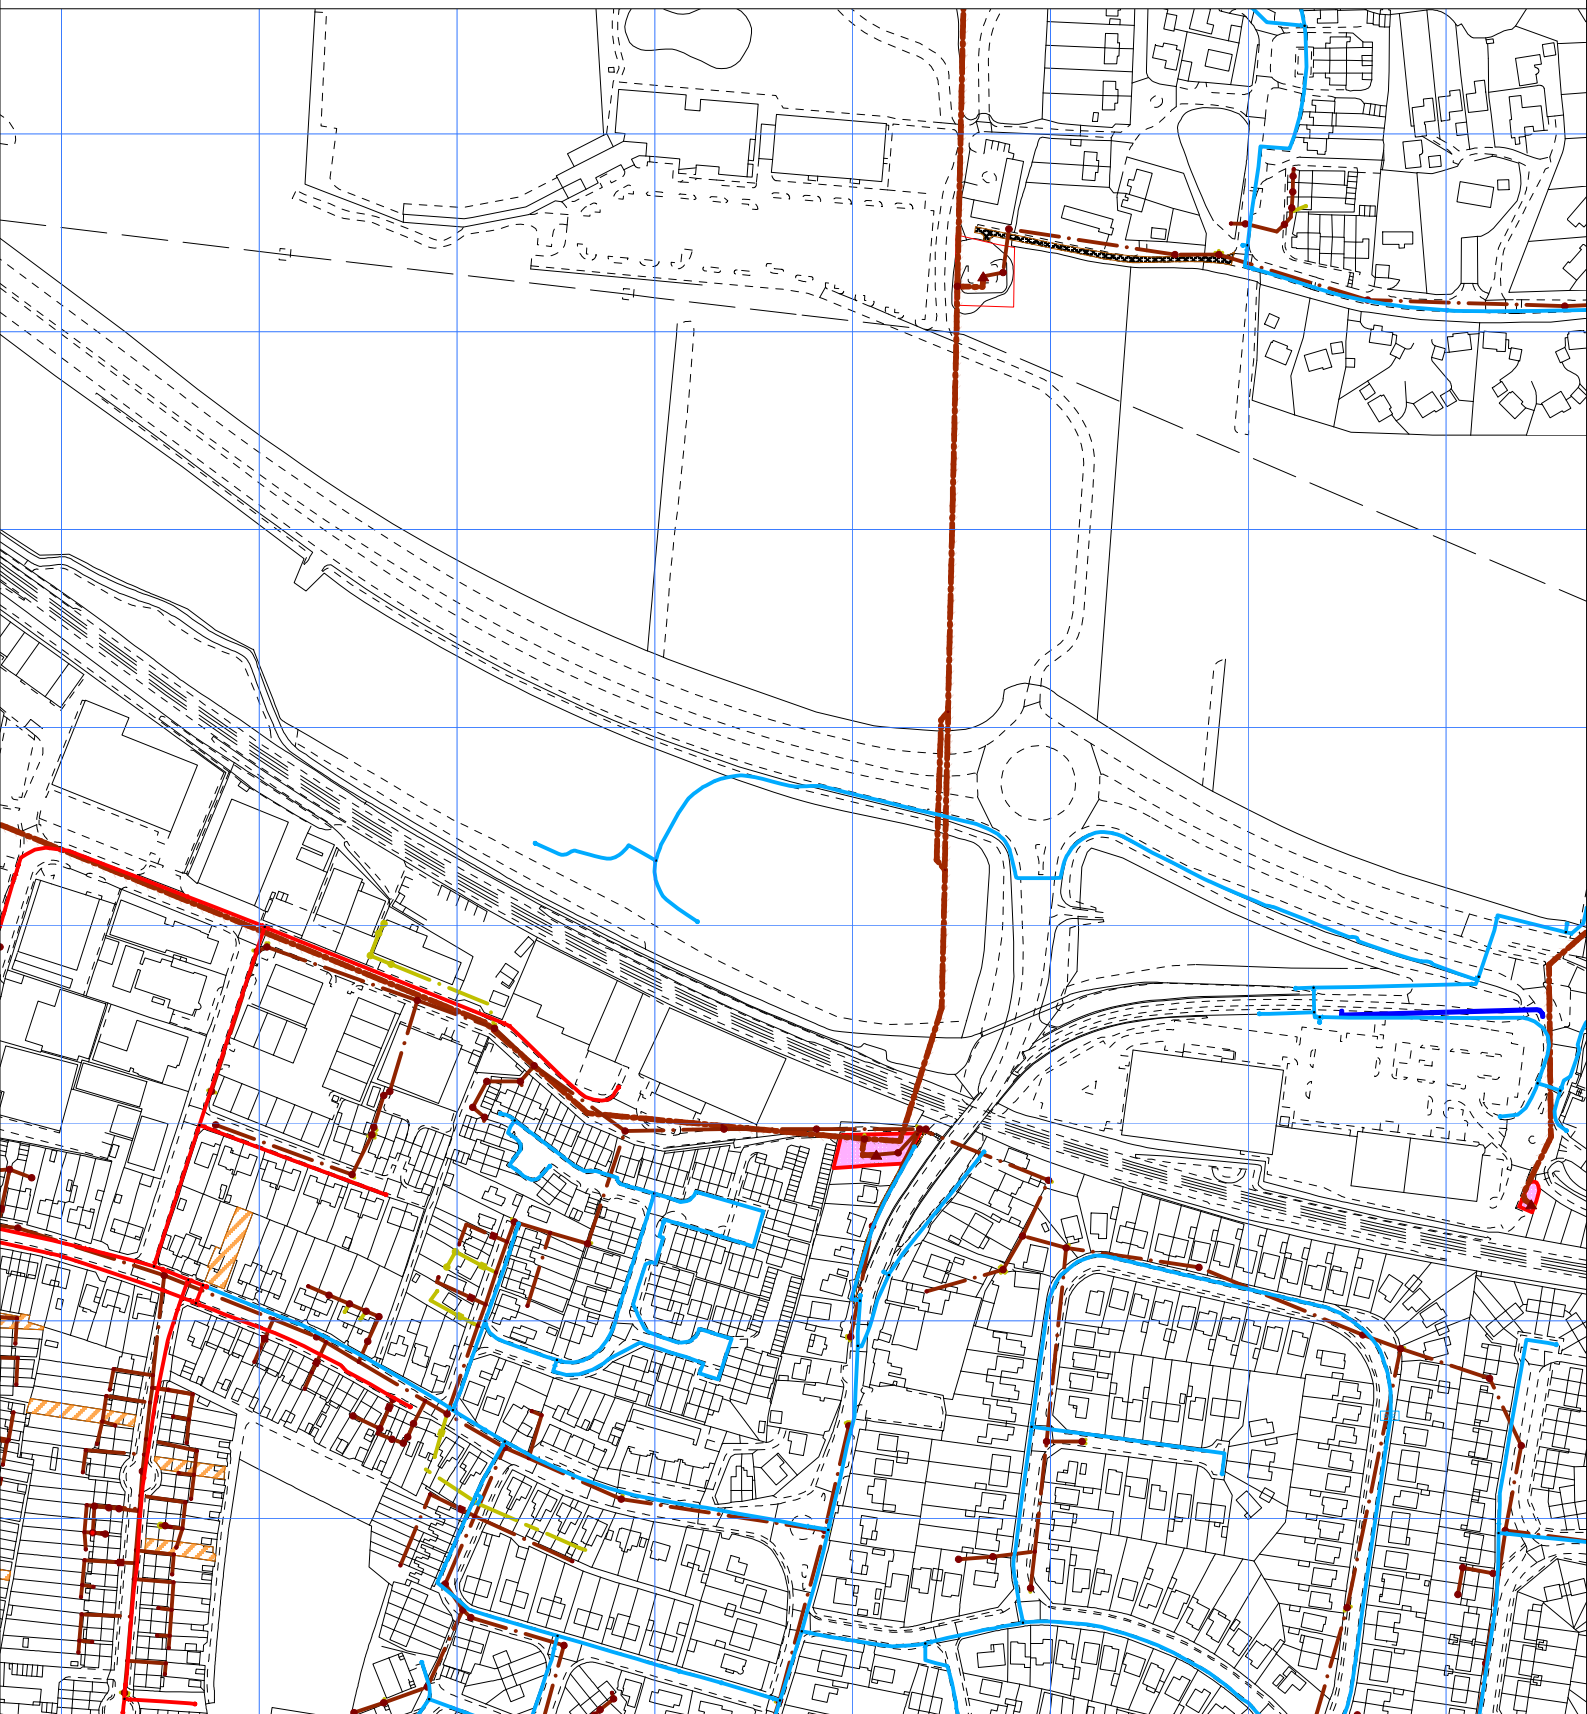

The positions of pipes shown on this plan are believed to be correct, but Southern Water Services Ltd accept no responsibility in the event of inaccuracy. The actual positions should be determined on site.

Based upon Ordnance Survey Digital Data with the permission of the controller of H.M.S.O. Crown Copyright Reserved Licence No. WU 298530

O.S. REF: TQ0503SE

Scale: 1:3822

Screen Print

WARNING: BAC pipes are constructed of Bonded Asbestos Cement

WARNING: Unknown (UNK) materials may include Bonded Asbestos Cement

ARUN DISTRICT COUNCIL A/131/15/RES



Printed By: jayarar

Date: 13-10-2015

Southern Water MapGuide Browser

Requested By: