
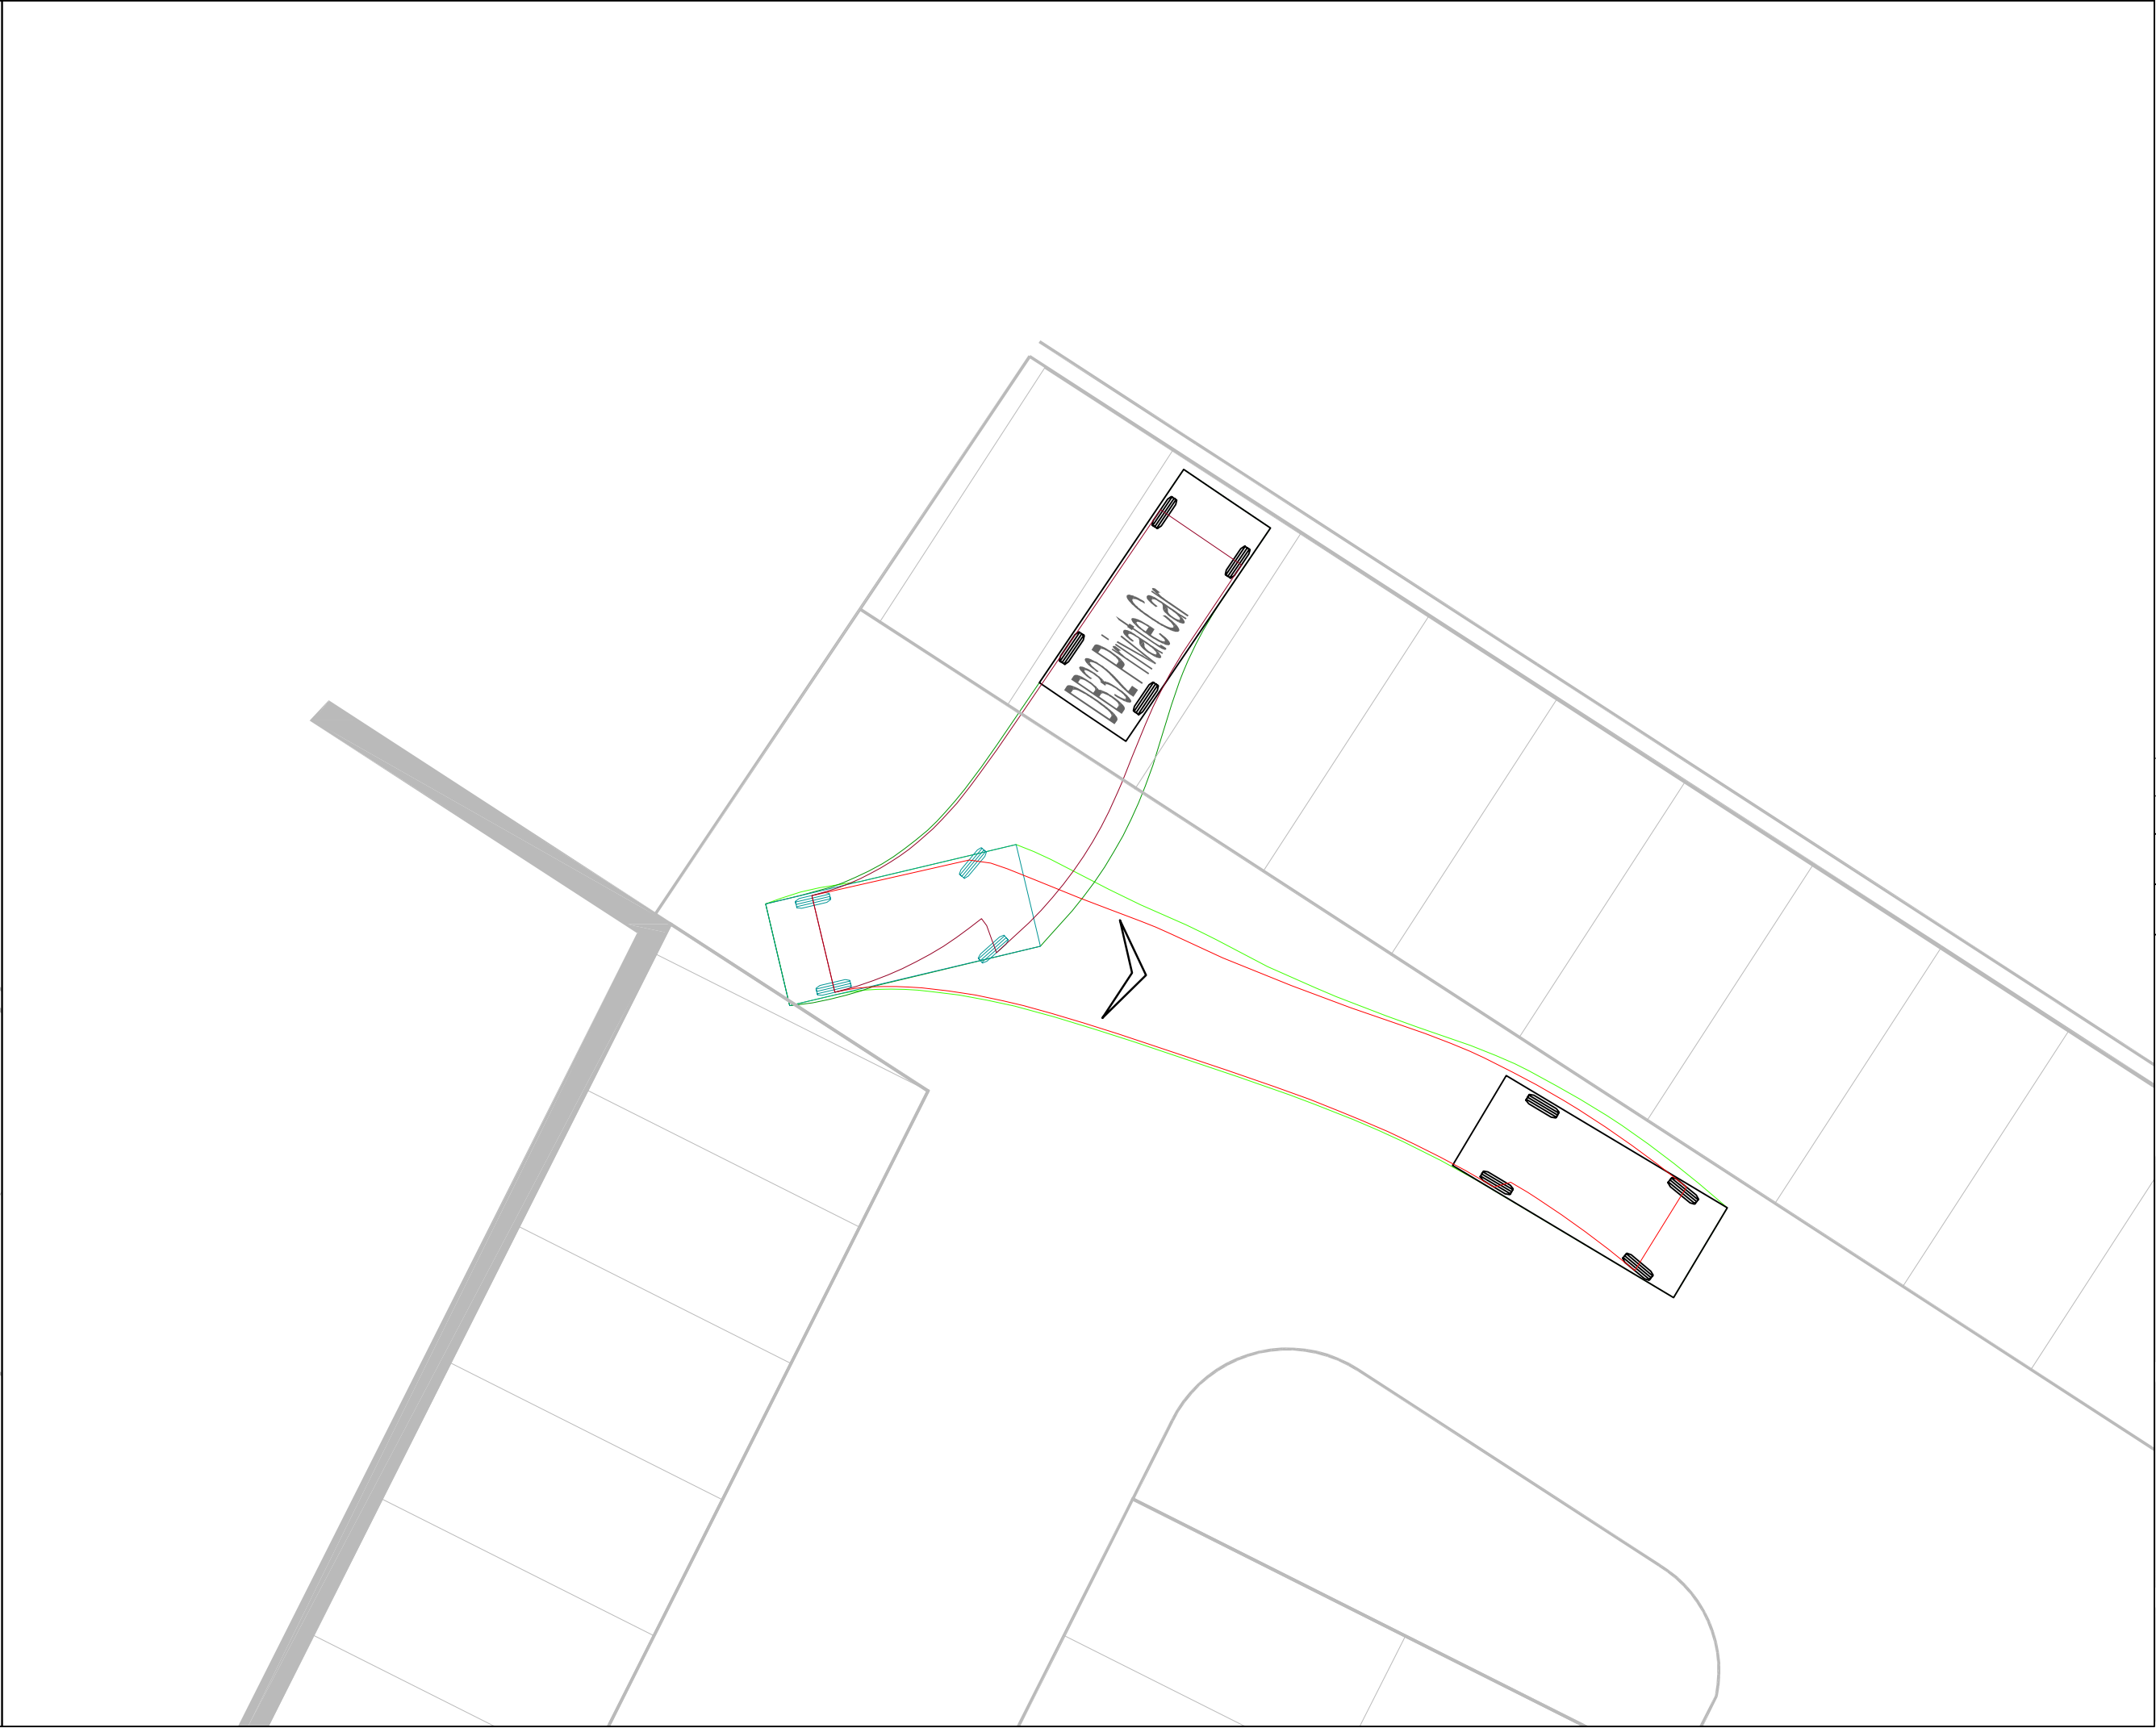
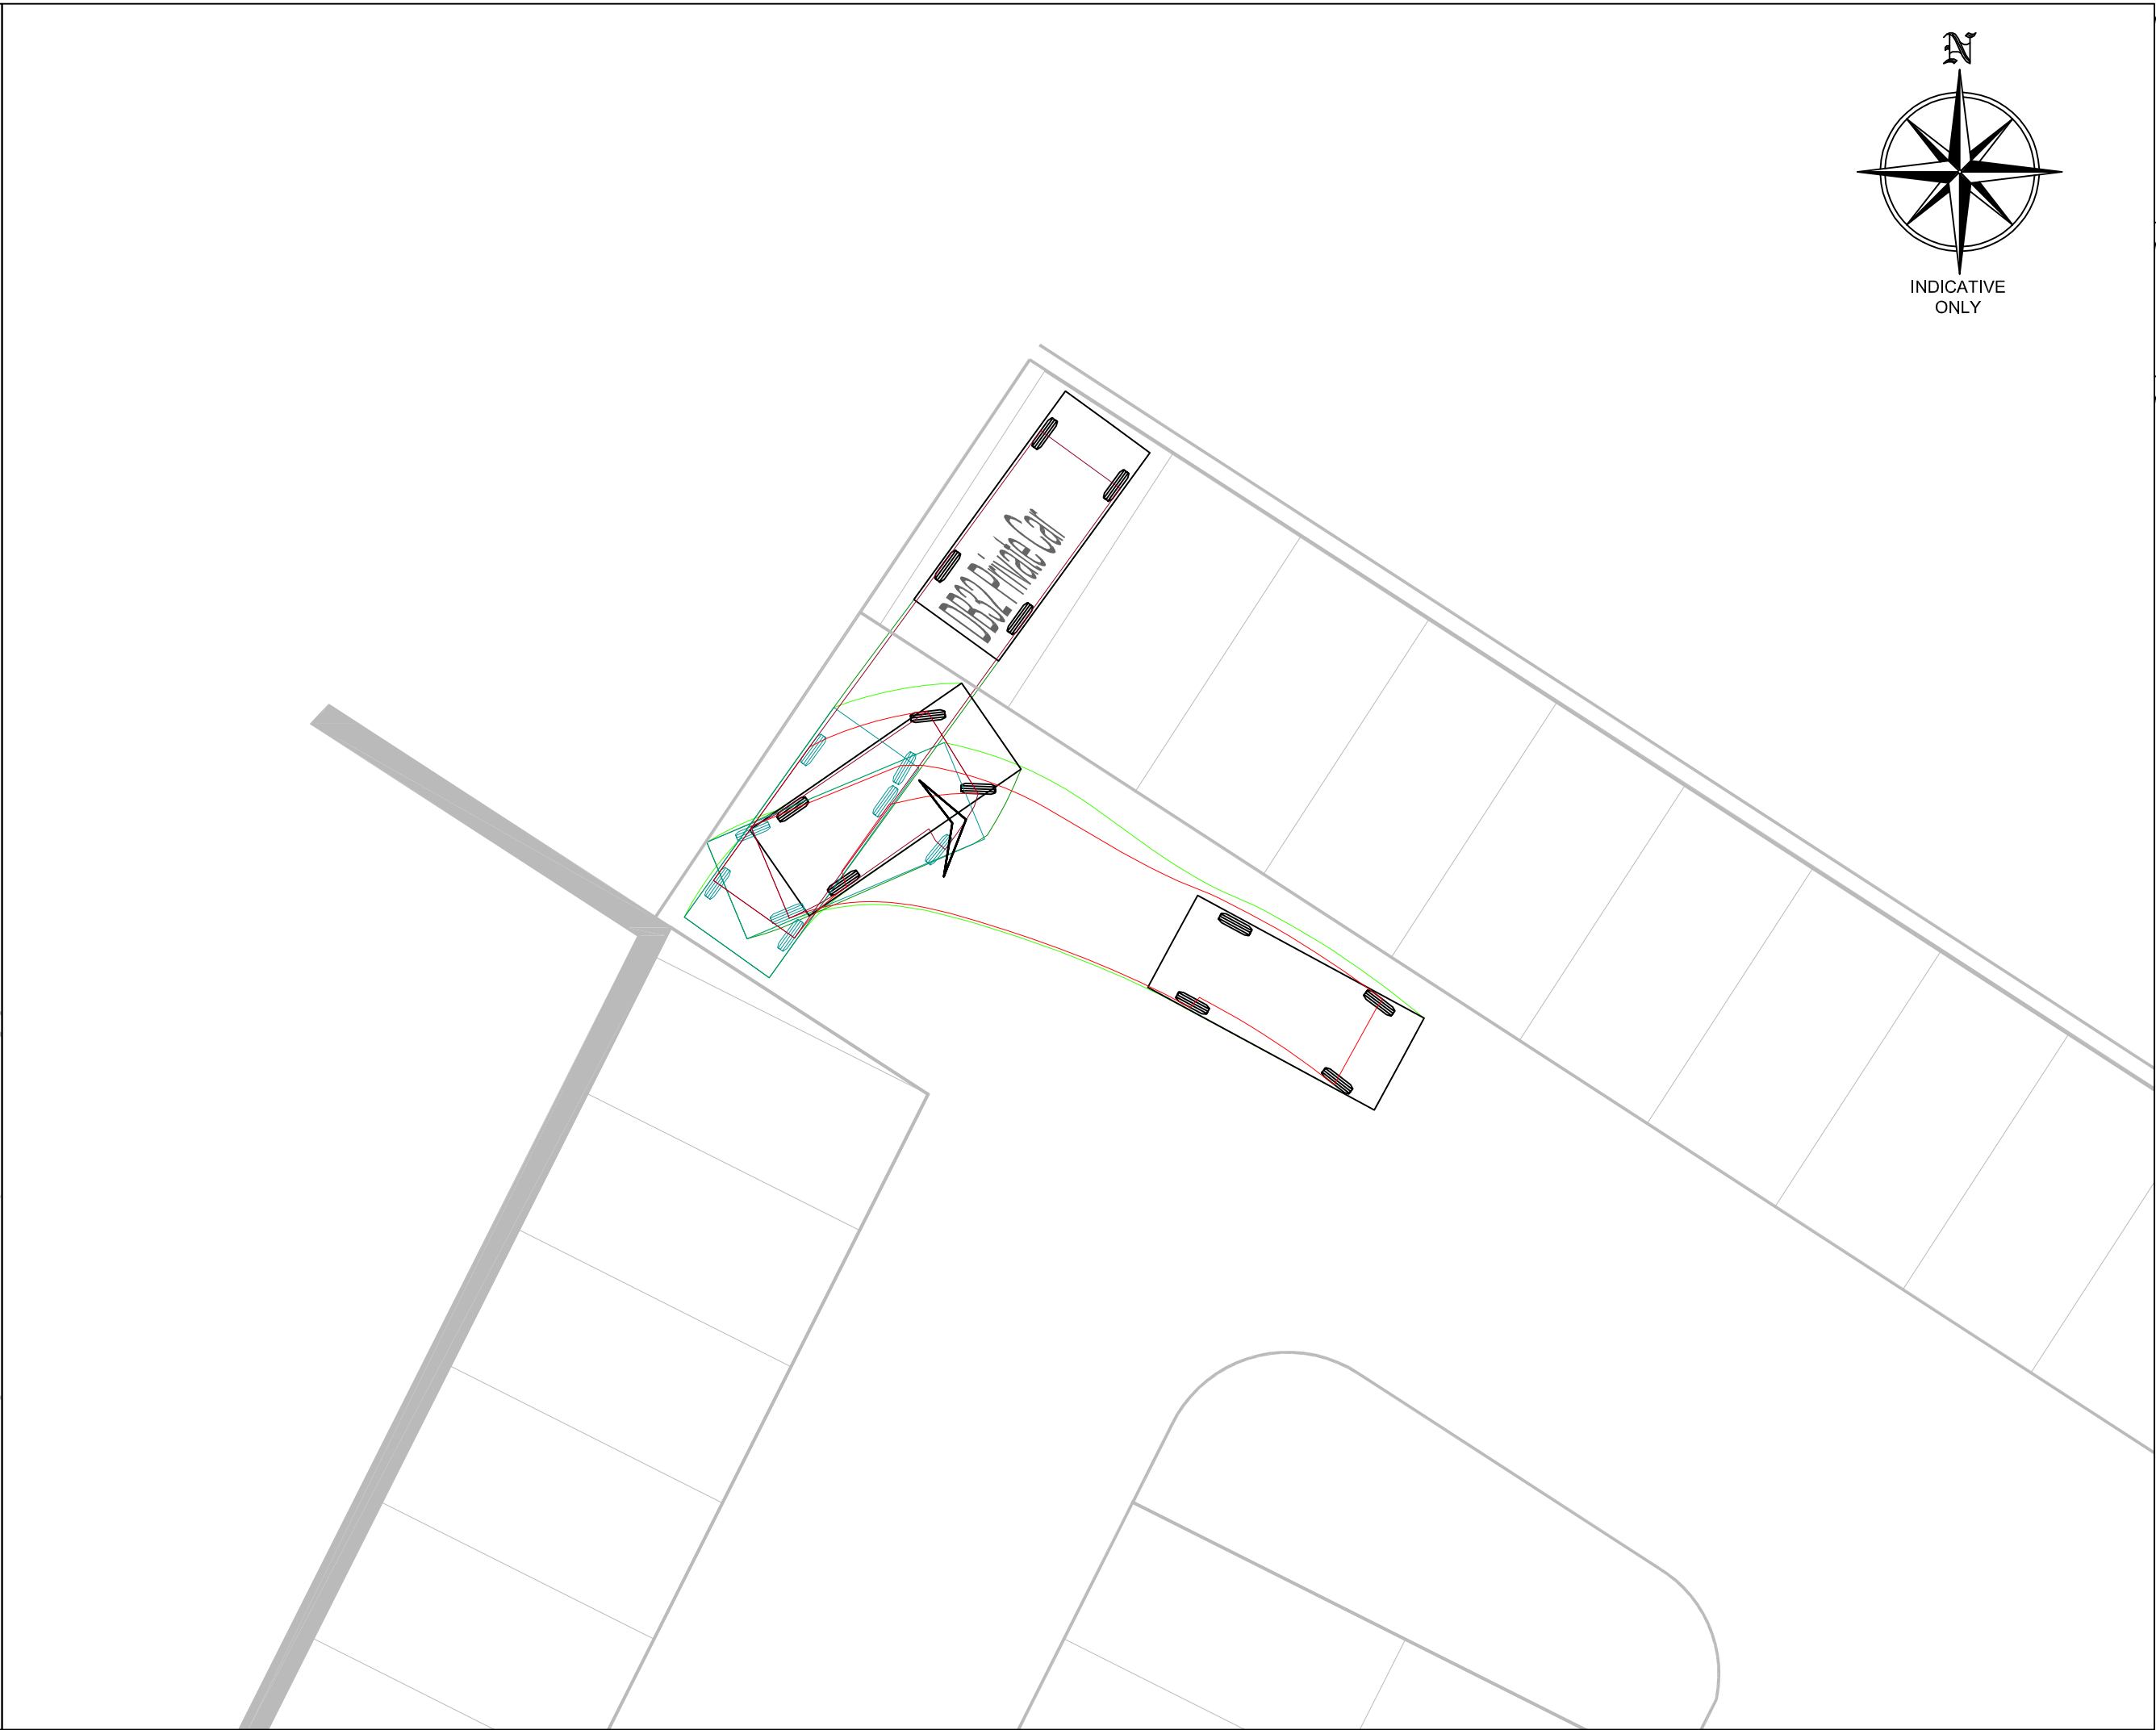
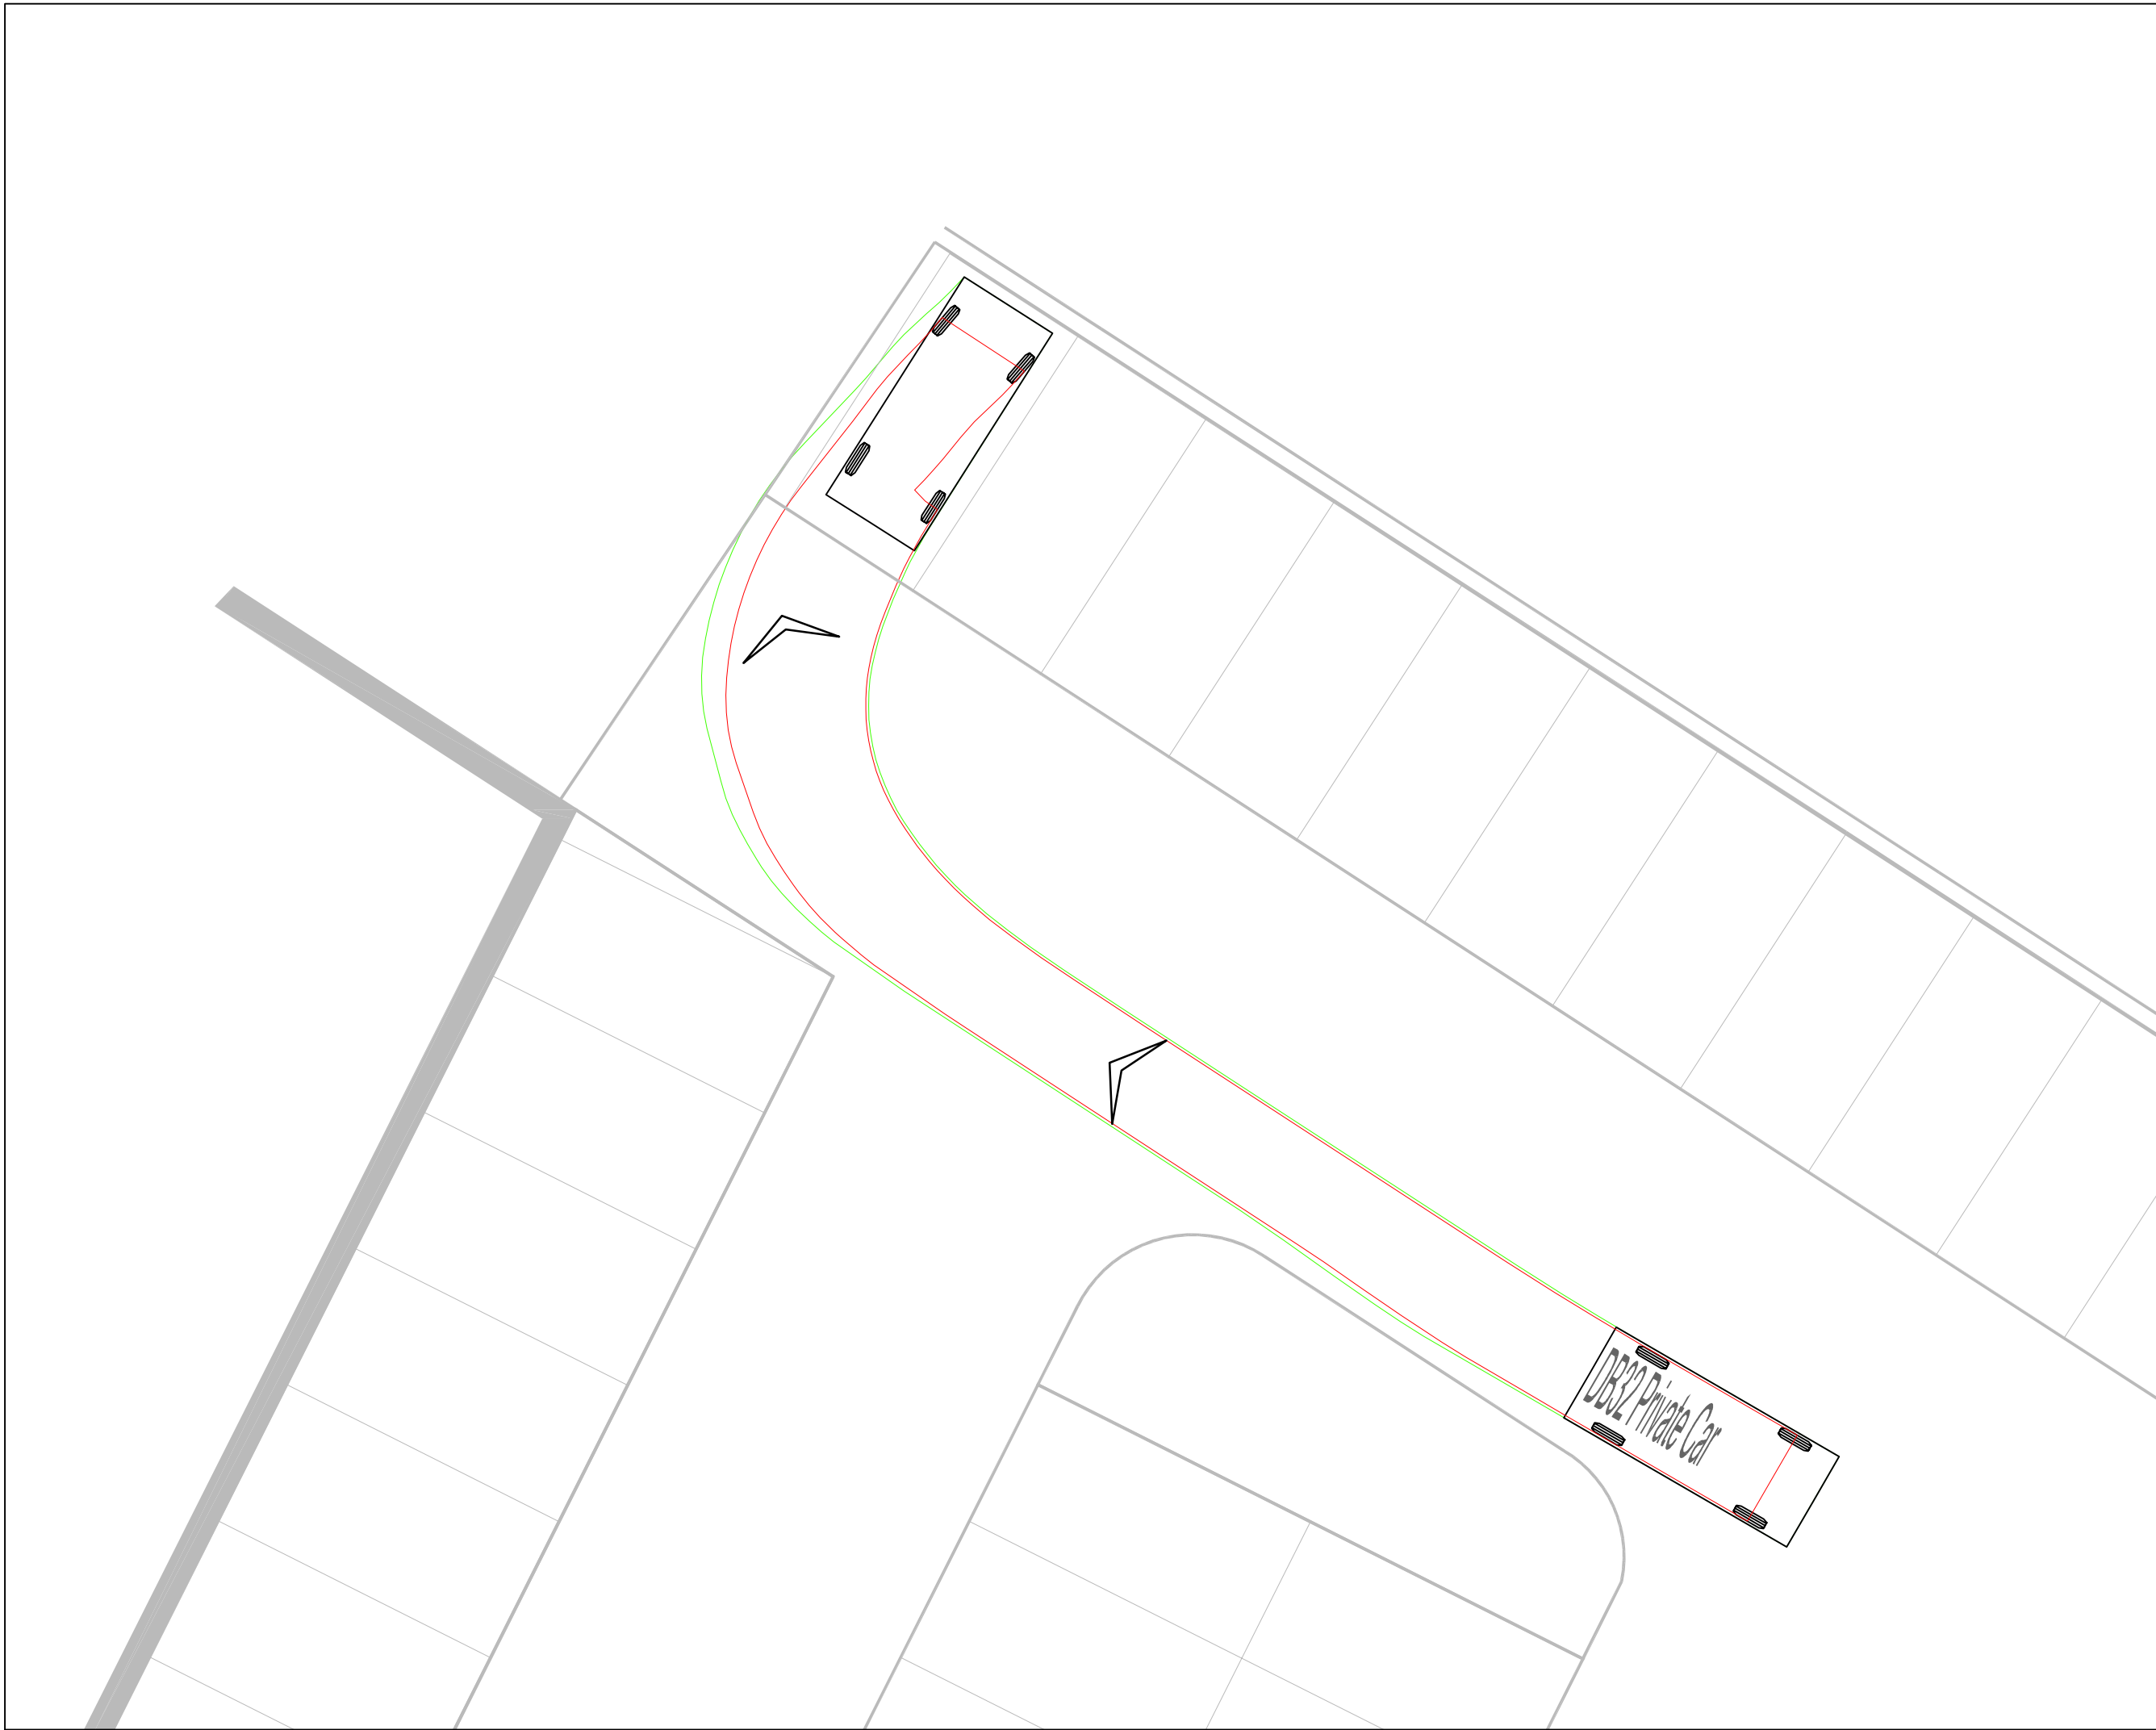


012

DO NOT SCALE THIS DRAWING.
WORK TO FIGURED DIMENSIONS ONLY.
ALL DIMENSIONS ARE IN MILLIMETRES (mm)
UNLESS NOTED OTHERWISE.

NOTES

1. This drawing is to be read in conjunction with all relevant Architect's, Engineer's and Specialist's drawings and their respective Specifications.
2. All work to comply with the relevant British Standards, Codes of Practice and the Building Regulations.
3. Any discrepancies between all working drawings, specifications and schedules of all disciplines to be immediately notified to CTP for clarification/correction prior to construction of relevant structure.

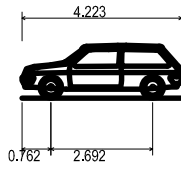

DB32 Private Car
Overall Length 4.223m
Overall Width 1.715m
Overall Body Height 1.332m
Min Body Ground Clearance 0.233m
Max Track Width 1.629m
Lock-to-lock time 4.06s
Curb to Curb Turning Radius 5.780m

Key

Vehicle Body
Vehicle Wheels

PRELIMINARY

P2	Layout ammended	11.11.15	AM
P1	Preliminary	05.11.15	-
REV	AMENDMENTS	DATE	Rev'd
Drawn by:	AM	Date:	NOV' 15
			CIVIL



Suffolk House, 154 High St.
Sevenoaks, Kent, TN13 1XE.
Telephone: 01732 740195
www.ctp-llp.com
Twitter: @CTPEngineers

Project Title:
**LAND WEST OF MILL LANE
RUSTINGTON
WEST SUSSEX**

Drawing Title:
VEHICLE TRACKING

A2078-SK1619

Scale: 1:100
Unscaled Dimensions
Revision: P2

1m 2m 3m 4m 5m 10m
SCALE 1:100