



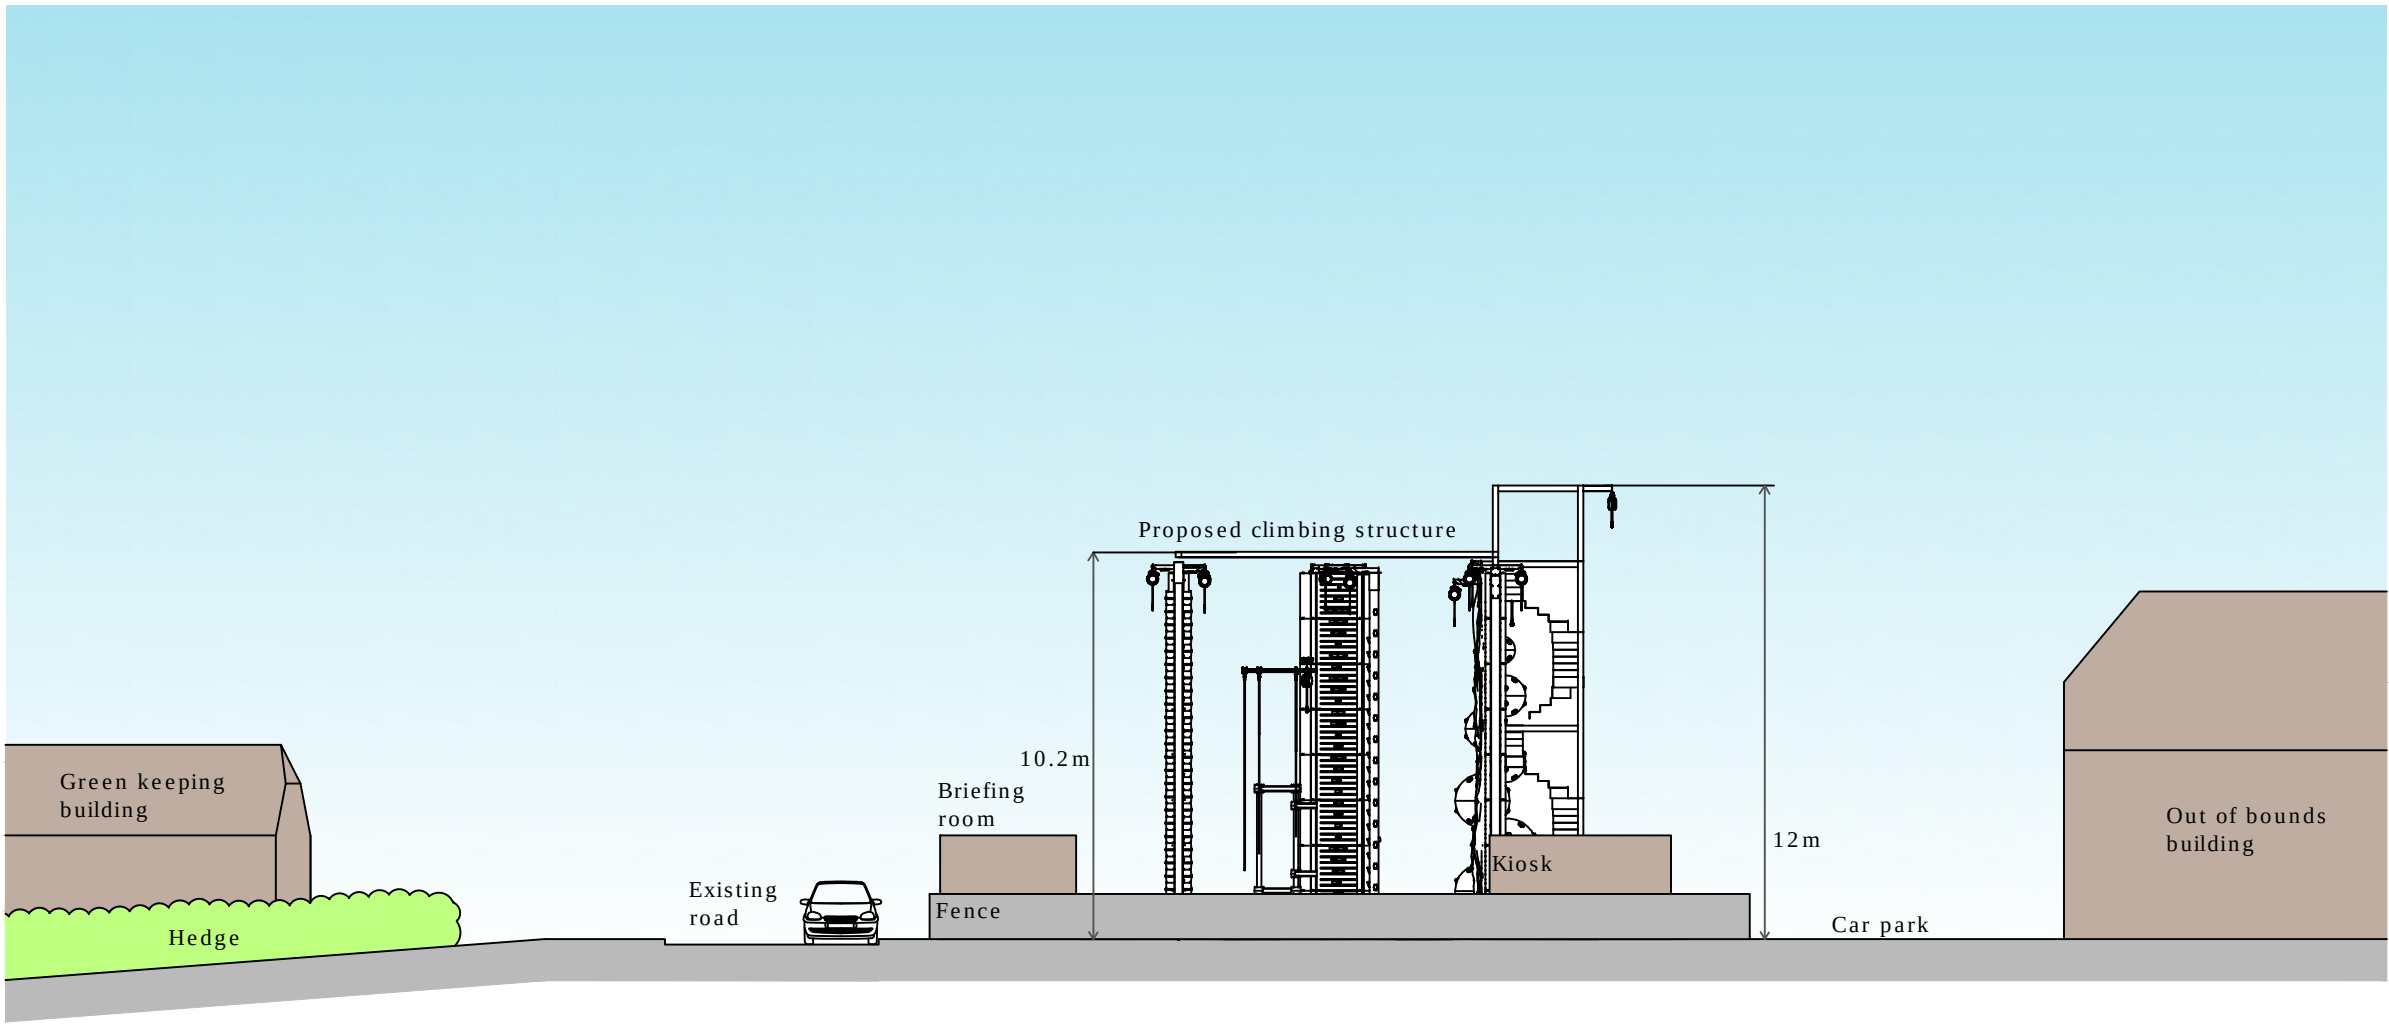

Proposed elevation looking from North

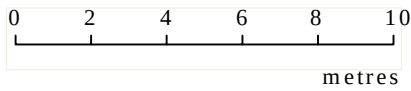

|   |                          |                   |
|---|--------------------------|-------------------|
| <b>Brian Heap</b><br>Architectural Consultant<br>2 Hamilton Close<br>Powick<br>Worcester<br>Wc2 4NH<br>Tel: (01905) 830000<br>Email: brianheaparchitect@btconnect.com |                          |                   |
| Project<br>Rustington Golf Centre<br>Golfers Lane<br>Angmering<br>West Sussex<br>BN16 4NB                                                                             |                          |                   |
| Title<br>Elevation - View 1<br>As Proposed<br>Outdoor Climbing Area                                                                                                   |                          |                   |
| Date<br>August 2020   |                          | Scale<br>1:200@A3 |
| Drawn<br>BH/BS   | Dwg no.<br>20-20099-AP04 | Rev<br>A          |