



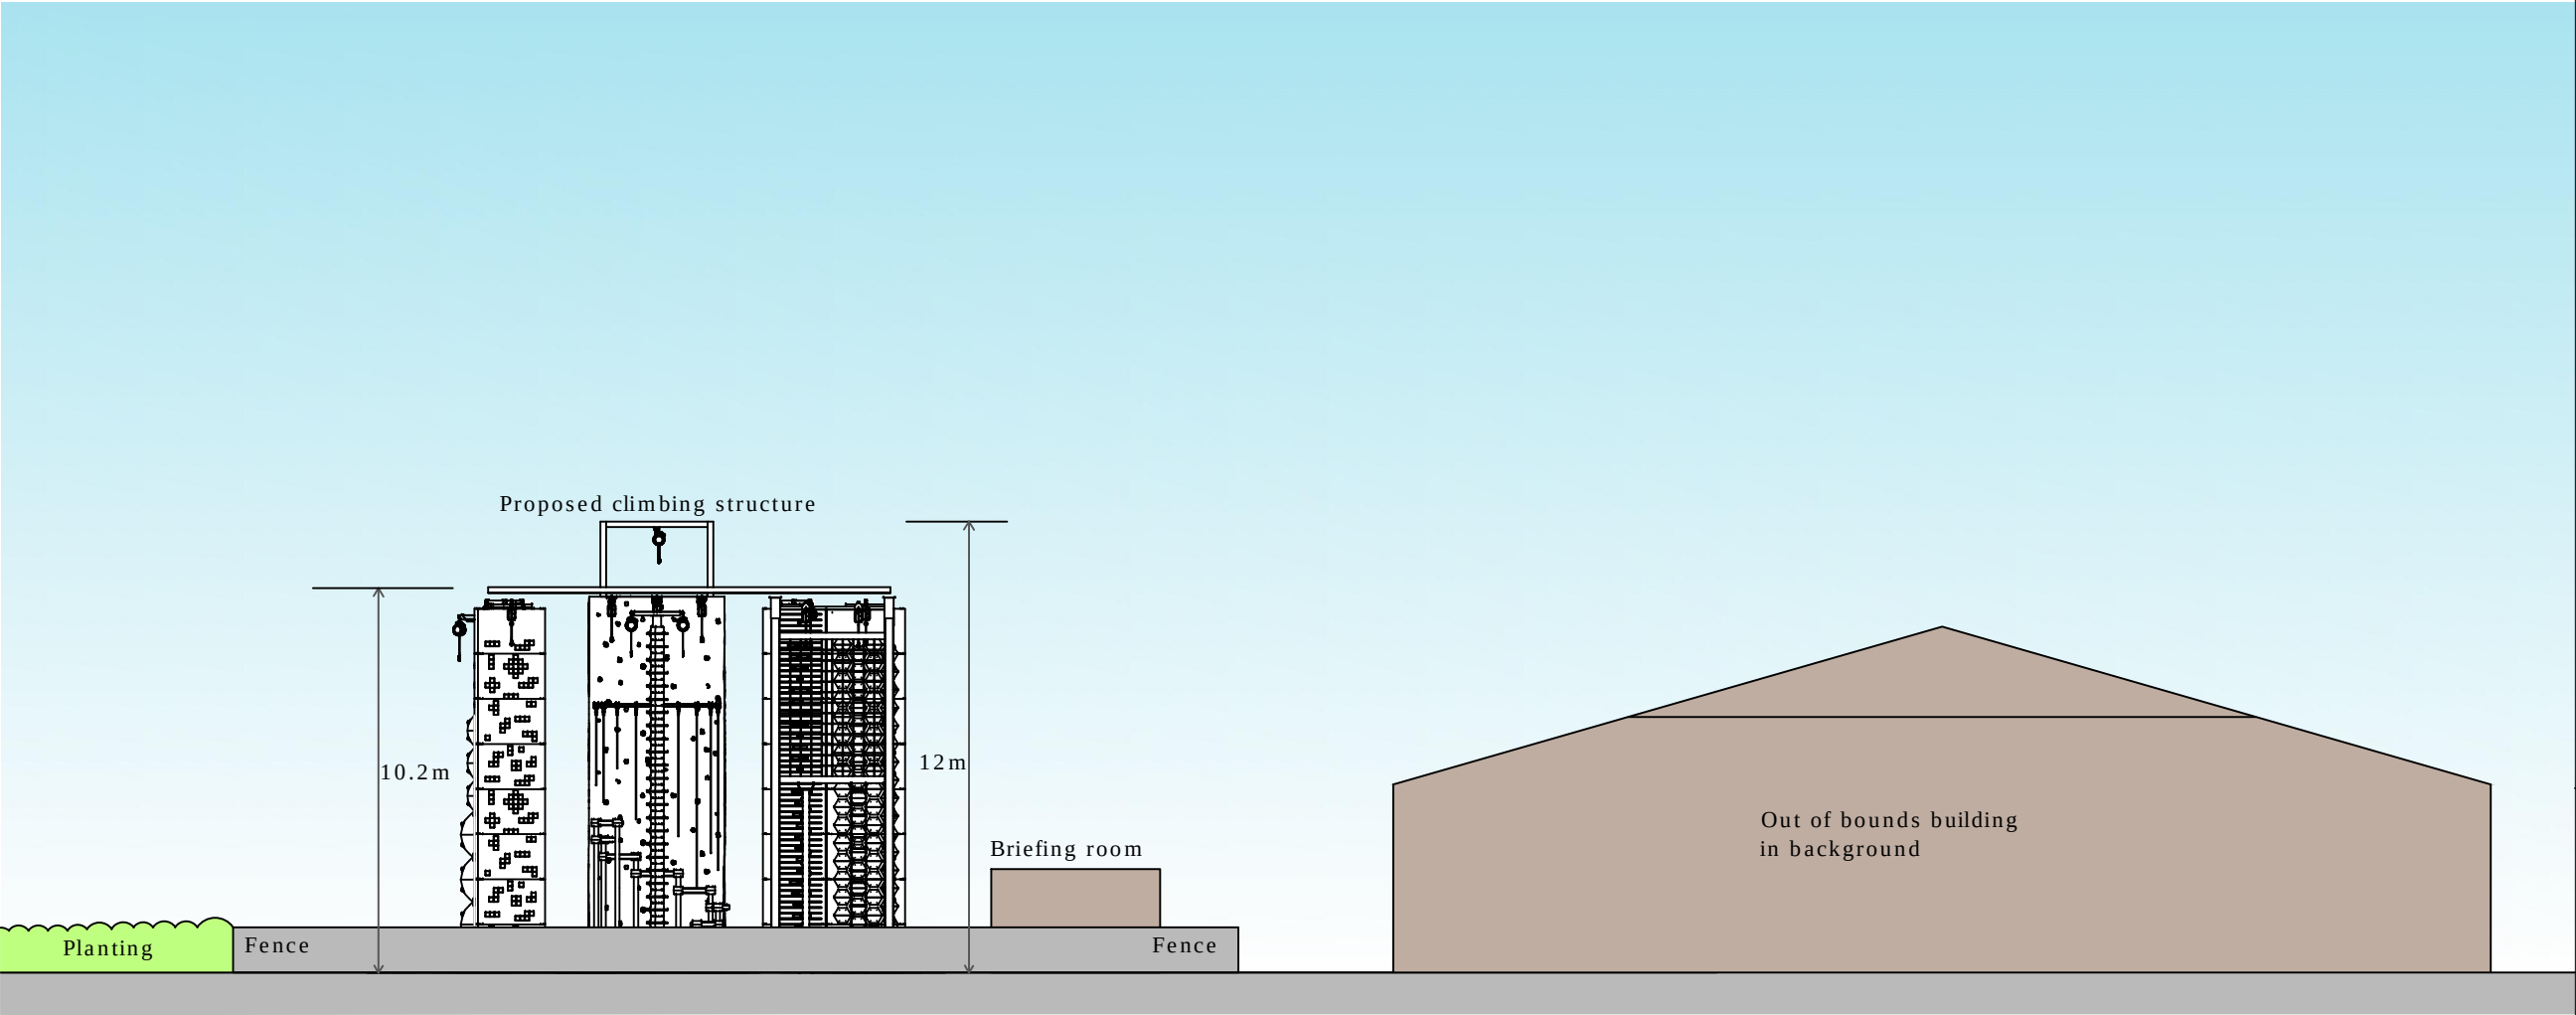

Proposed elevation looking from East

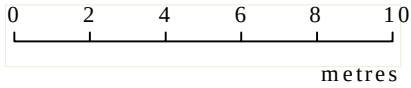

Brian Heap Architectural Consultant 2 Hamilton Close Powick Worcester Wt2 4NH Tel: (01905) 830000 Email: brianheaparchitect@btconnect.com		
Project Rustington Golf Centre Golfers Lane Angmering West Sussex BN16 4NB		
Title Elevation - View 4 As Proposed Outdoor Climbing Area		
Date August 2020		Scale 1:200@A3
Drawn BH/BS	Dwg no. 20-20099-AP07	Rev A