

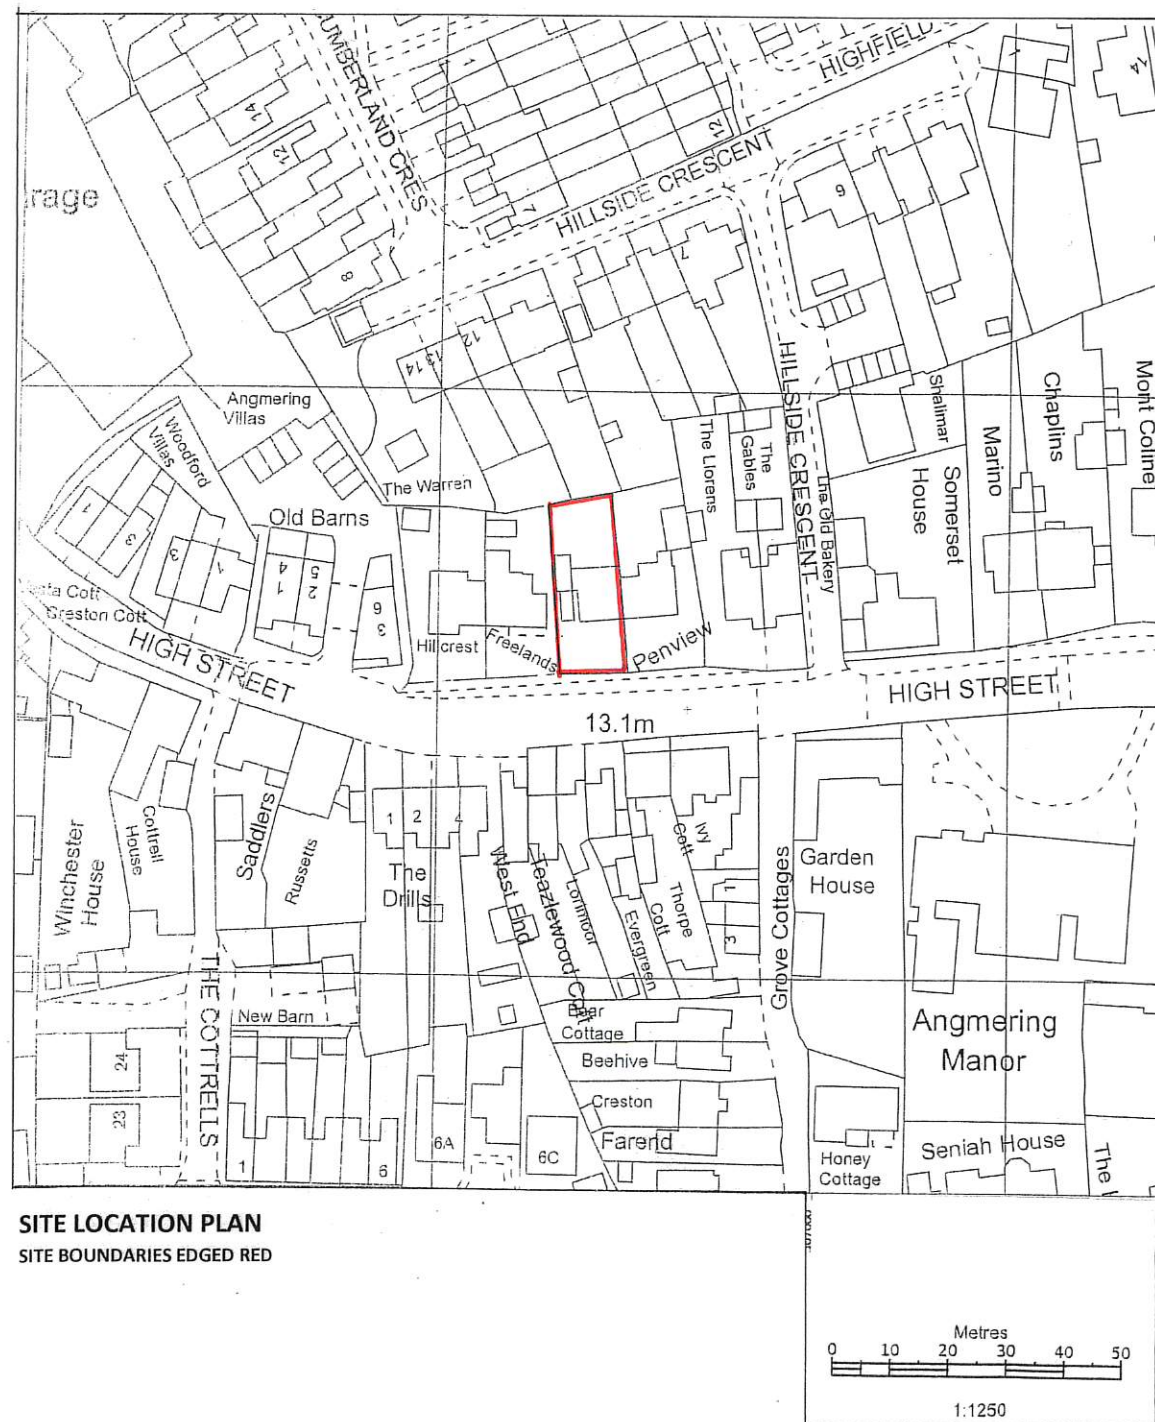


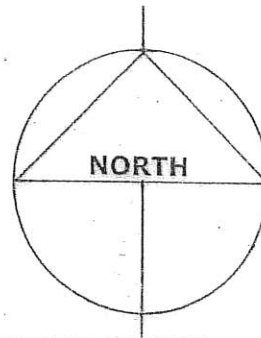

SITE LOCATION PLAN
SITE BOUNDARIES EDGED RED

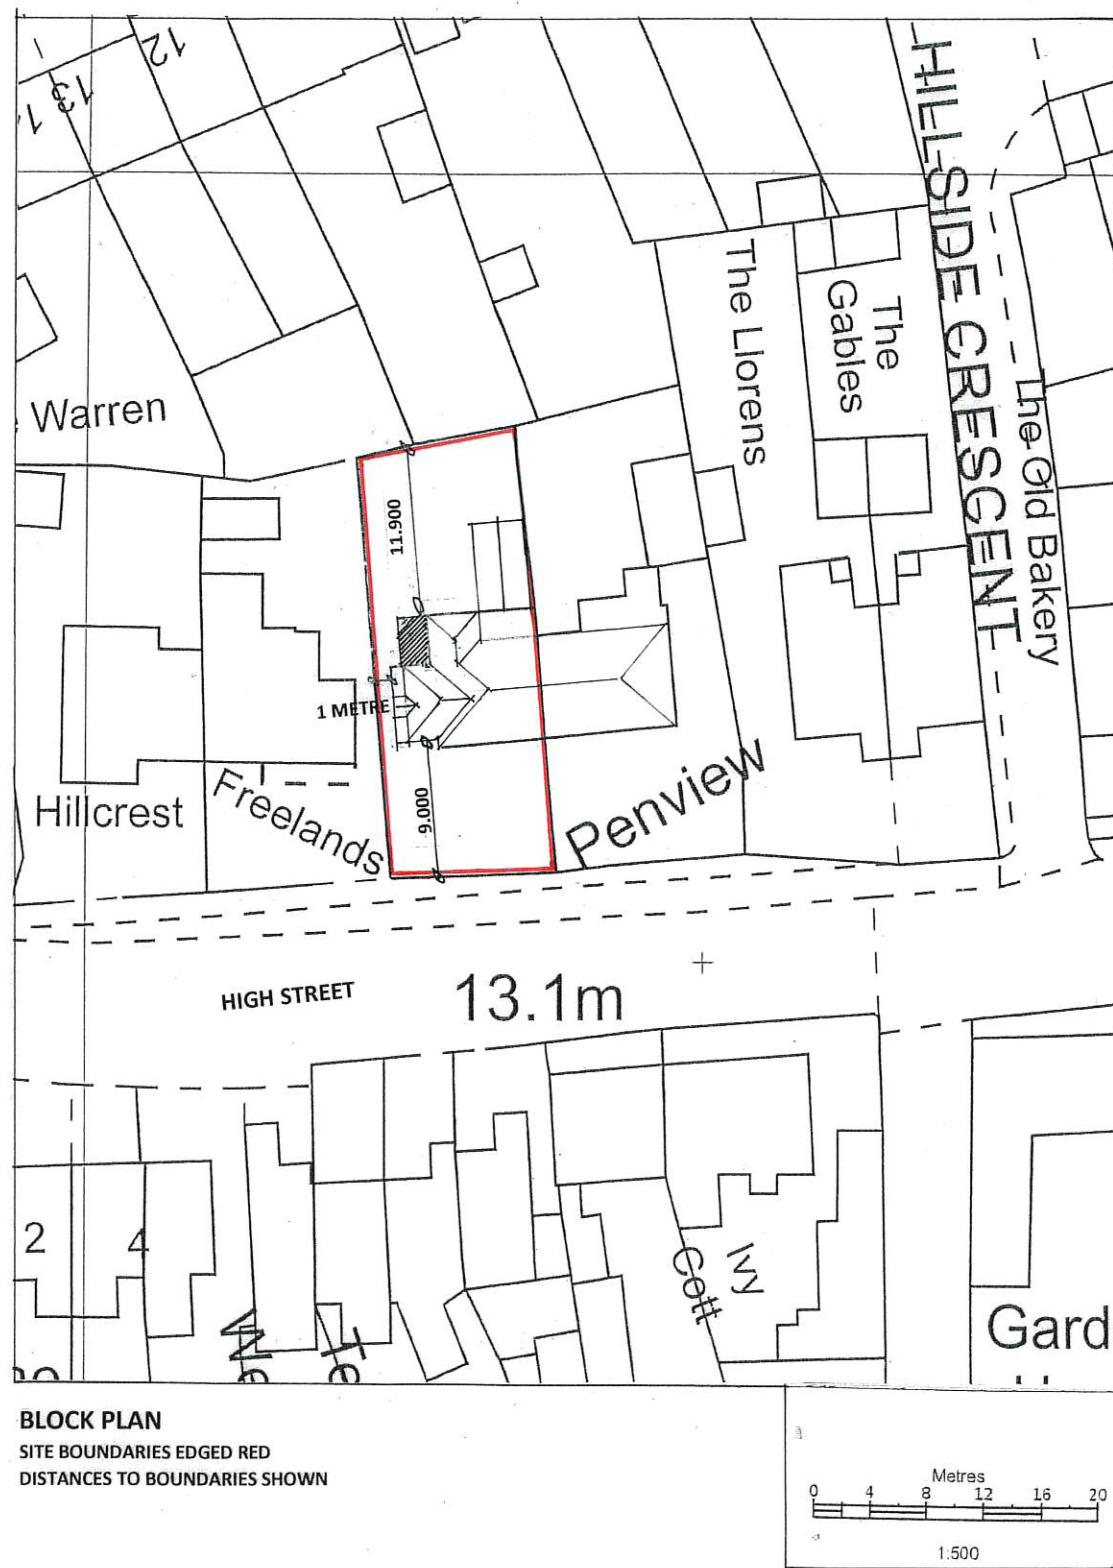

BLOCK PLAN
SITE BOUNDARIES EDGED RED
DISTANCES TO BOUNDARIES SHOWN

DAVID BENNETT ARCHITECT
THE OLD COTTAGE
10 VICARAGE LANE, FELPHAM
WEST SUSSEX PO22 7EA
01243 866279 and 07932 757144
Email:davidkbennett47@gmail.com

CLIENT
MR AND MRS WATTERS

PROJECT
**THE WARREN, HIGH STREET
ANGMERING BN16 4AE**

DRAWING TITLE
SITE LOCATION PLAN AND BLOCK PLAN

SCALE
1/1250 and 1/500 at A3

REFERENCE
11918.01A