



Side - Northwest

Front - Southwest

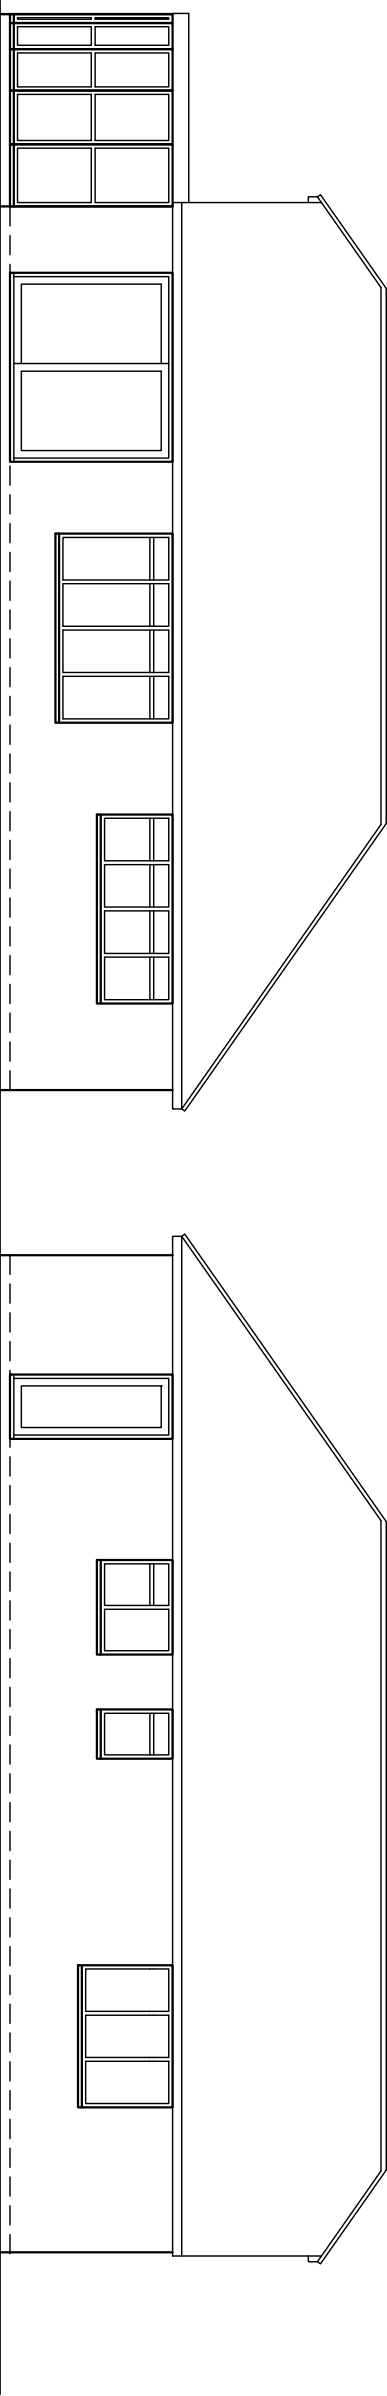


Side - Southeast

Rear - Northeast

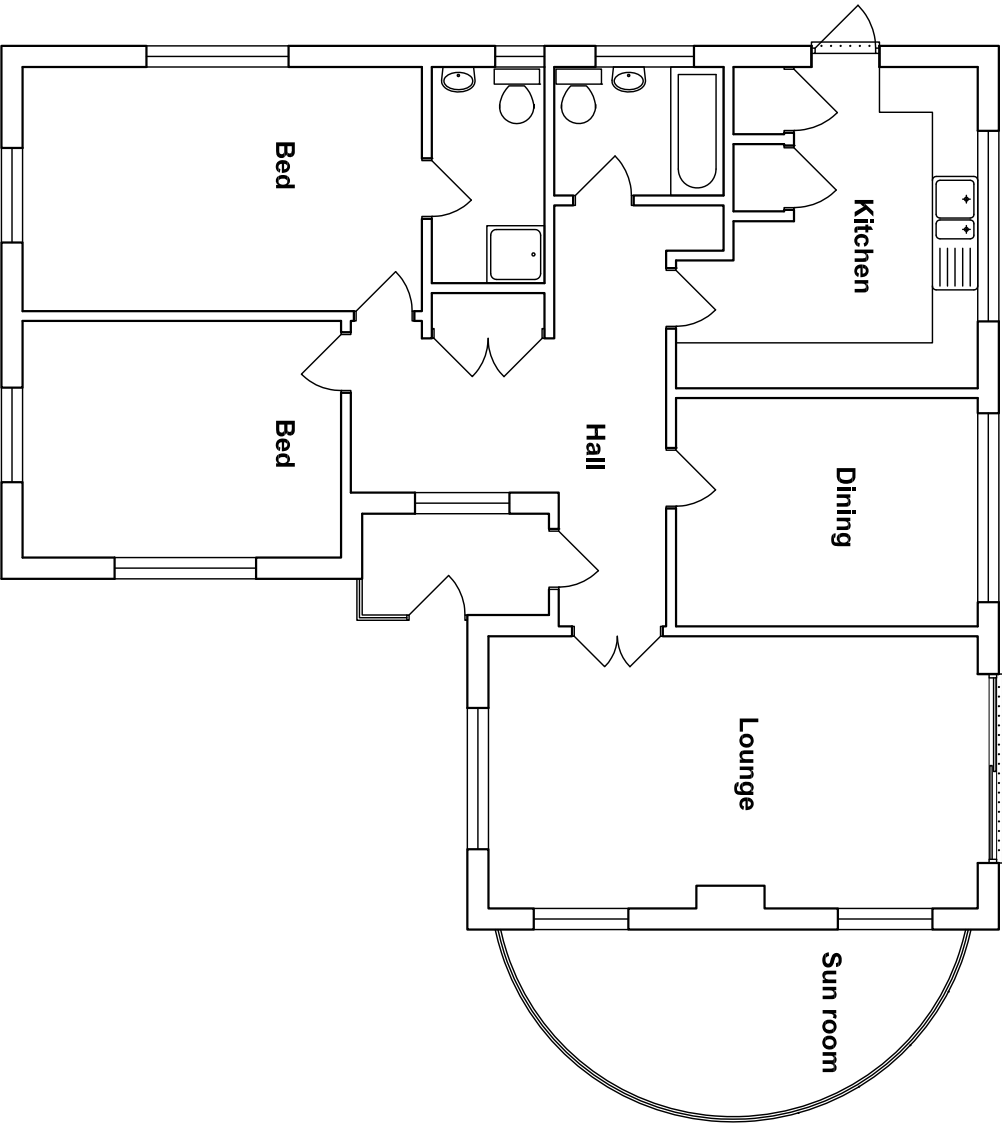

Ground floor

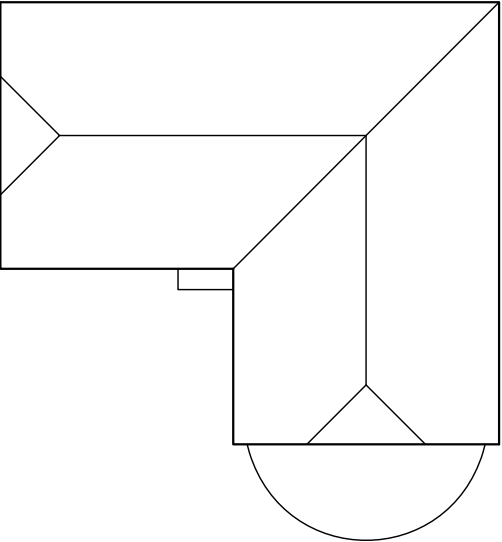

Roof

Amendments: –

Bryceson Shaw Associates
Surveyors and Designers
2 Wellesley Court, Fitzalan Road, Littlehampton,
West Sussex BN17 5JW
Tel. & Fax 01903 734381 Mobile: 07889 651301
E-mail: brycesonshaw@btinternet.com



Project:
Proposed extensions; Lucombe, The Avenals, Angmering BN16 4AN

Drawing:
Plans and elevations as existing

For:
Mr. & Mrs. Pickard

Drawn: PKS **Date:** **October 2013**

Scales: **1:100 1:200** **No:** **1518/01/01**

To scale when printed on A3