



Side - Northwest

Front - Southwest

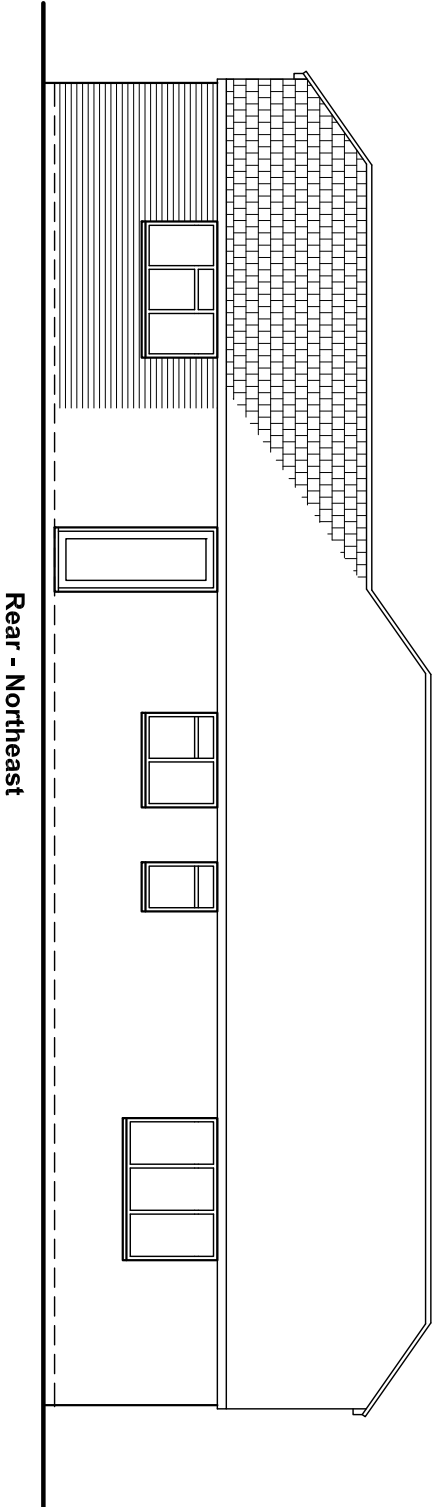


Rear - Northeast

Proposed finishes:
Roof: plain tiles to match existing
Walls: face brick to match existing
Fenestration: white uPVC to match existing style
Fascias, soffits, gutters etc. all to match existing

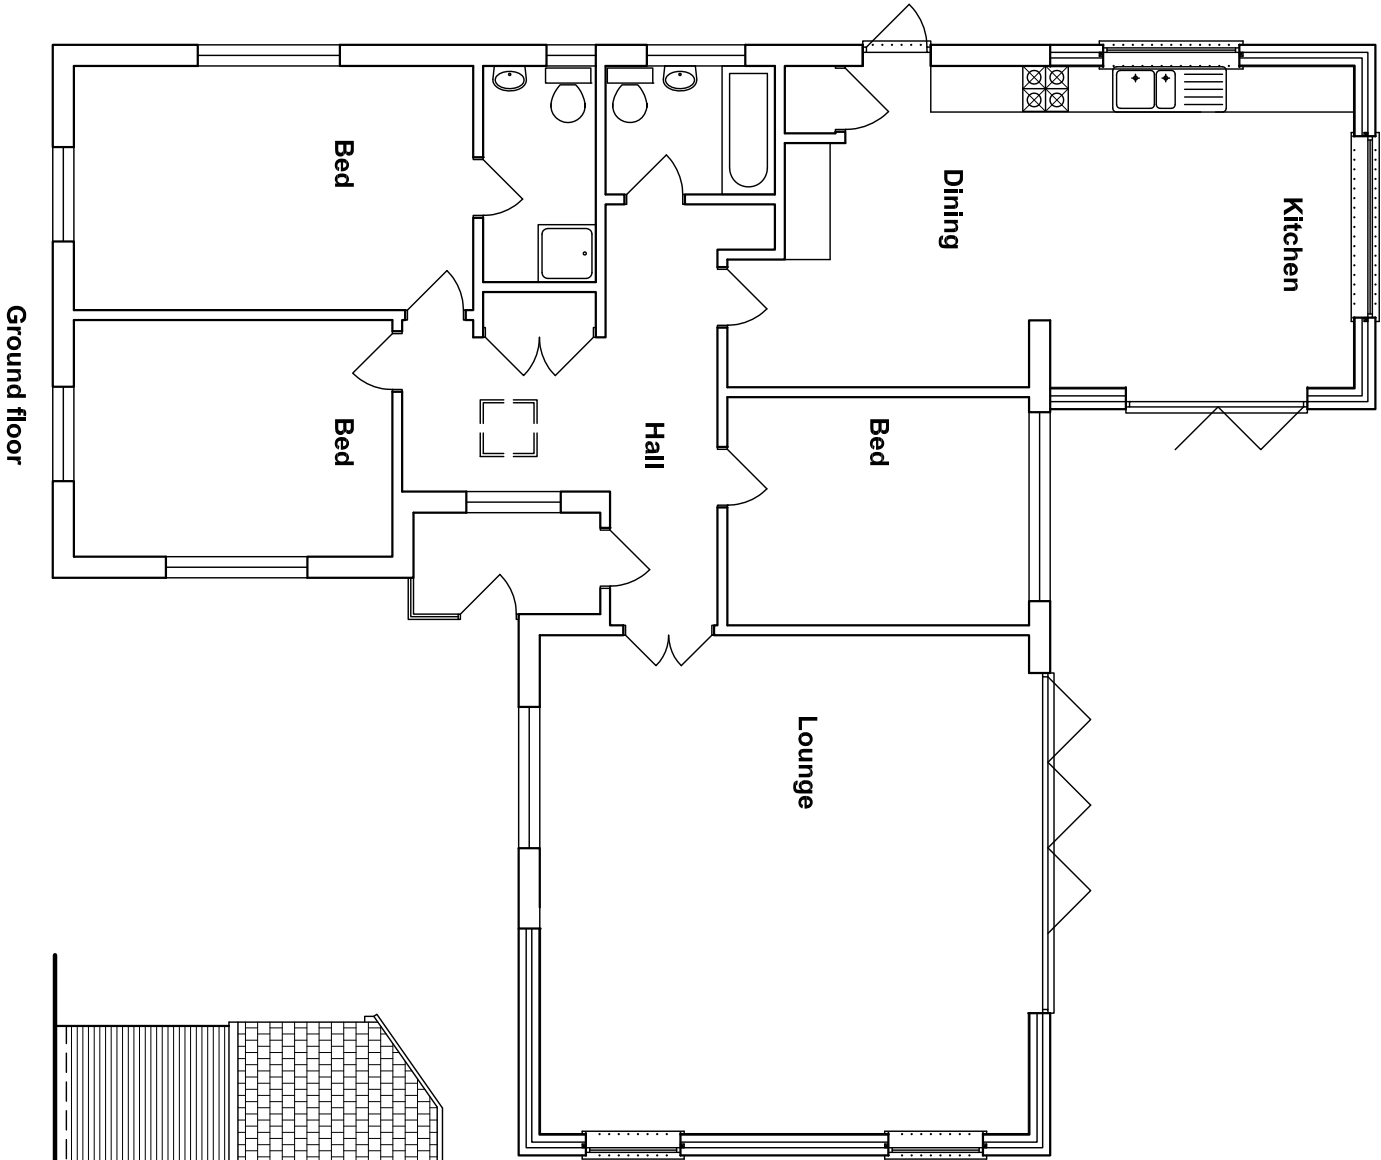

Ground floor

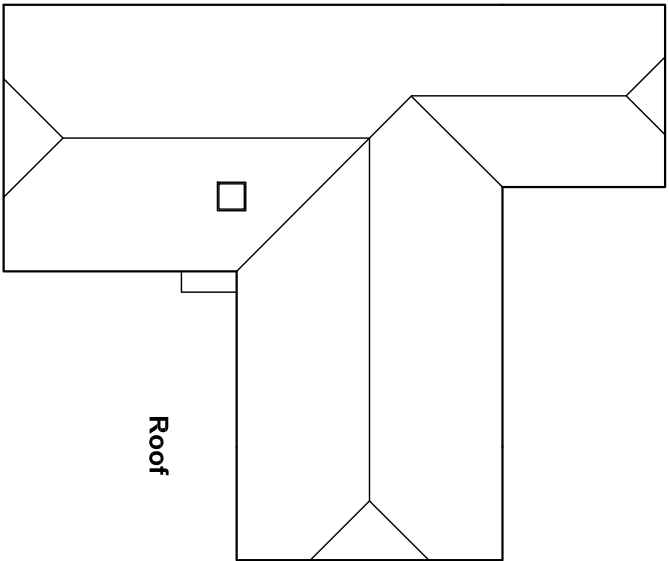

Roof

Amendments: –

Bryceson Shaw Associates
Surveyors and Designers
2 Wellesley Court, Fitzalan Road, Littlehampton,
West Sussex BN17 5JW
Tel. & Fax 01903 734381 Mobile: 07889 651301
E-mail: brycesonshaw@btinternet.com



Project:
Proposed extensions; Lucombe, The Avenals, Angmering BN16 4AN

Drawing:
Plans and elevations as proposed

For:
Mr. & Mrs. Pickard

Drawn: PKS **Date:** **October 2013**

Scales: **1:100 1:200** **No:** **1518/01/02**

To scale when printed on A3