
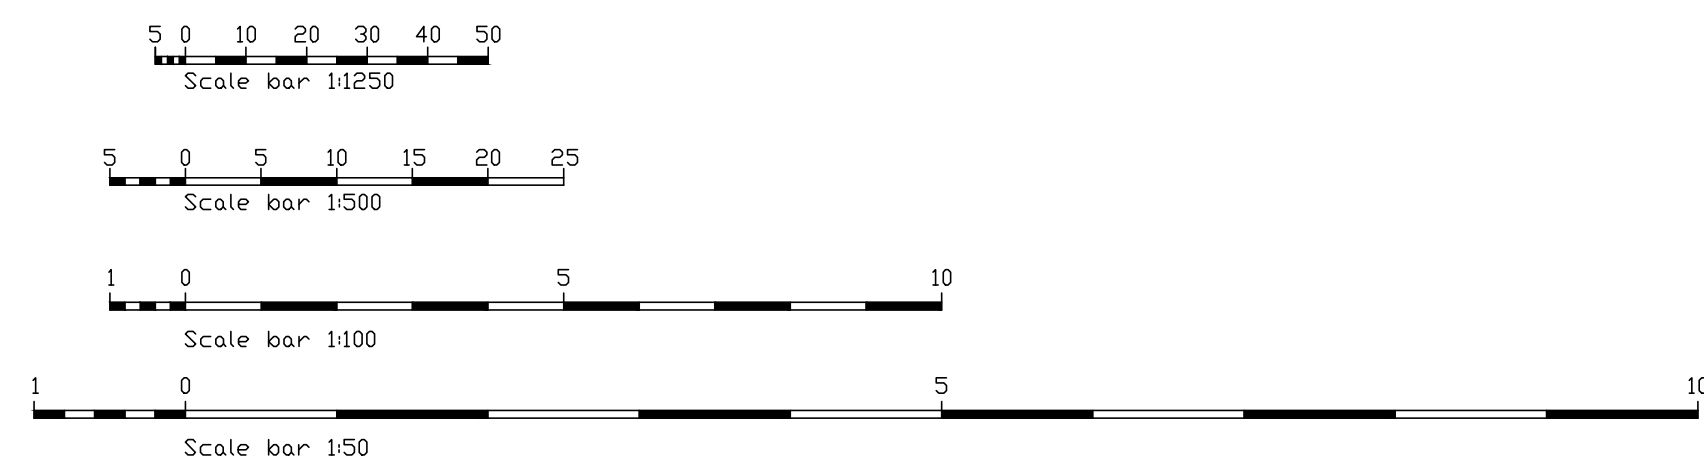
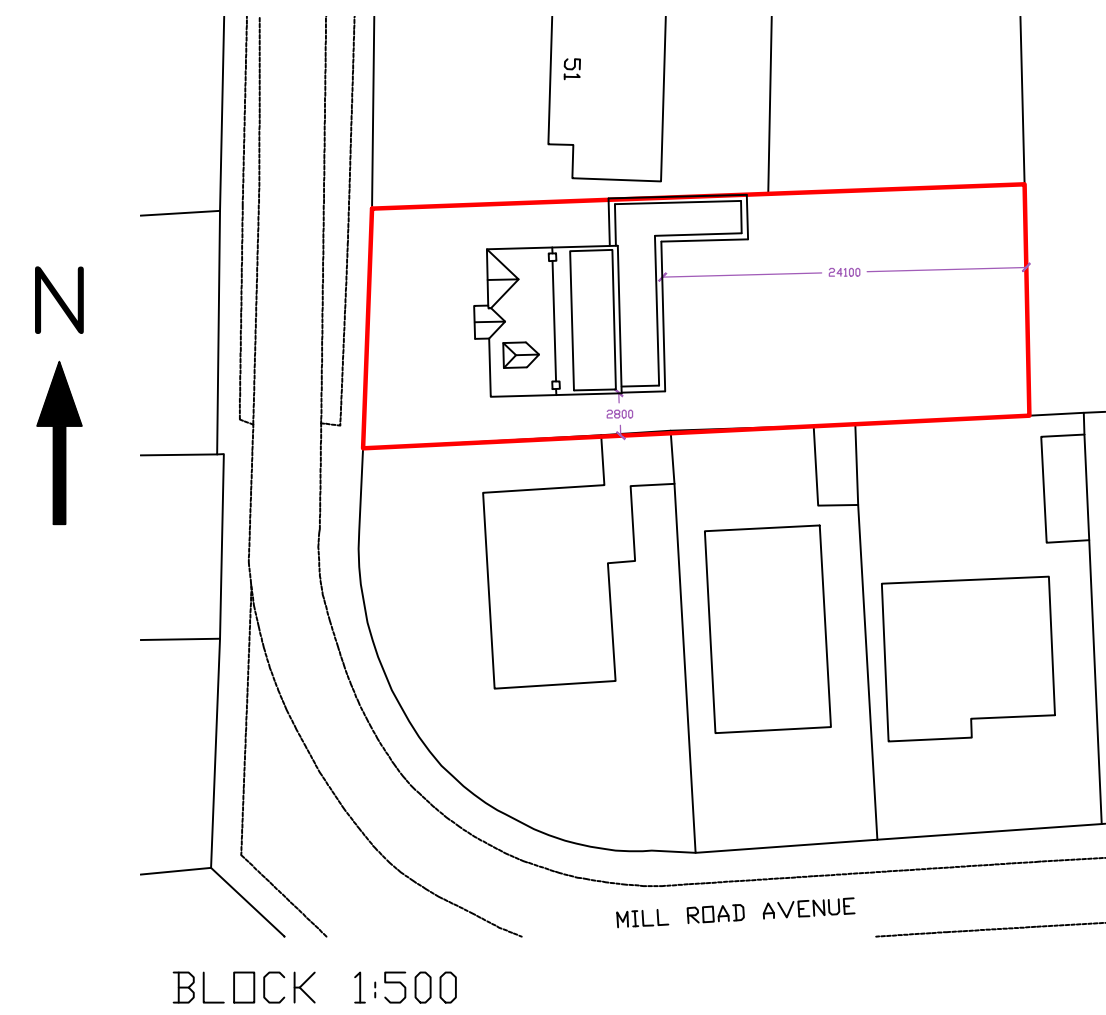
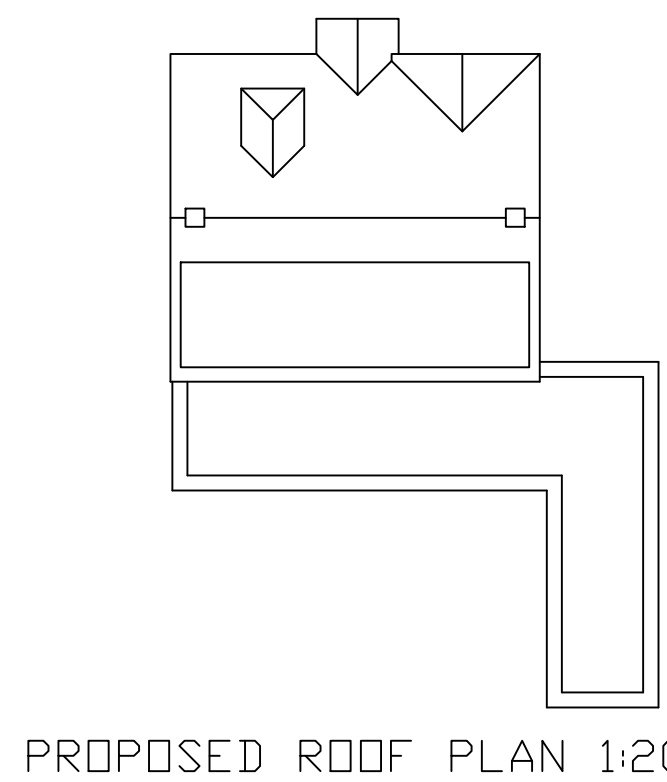
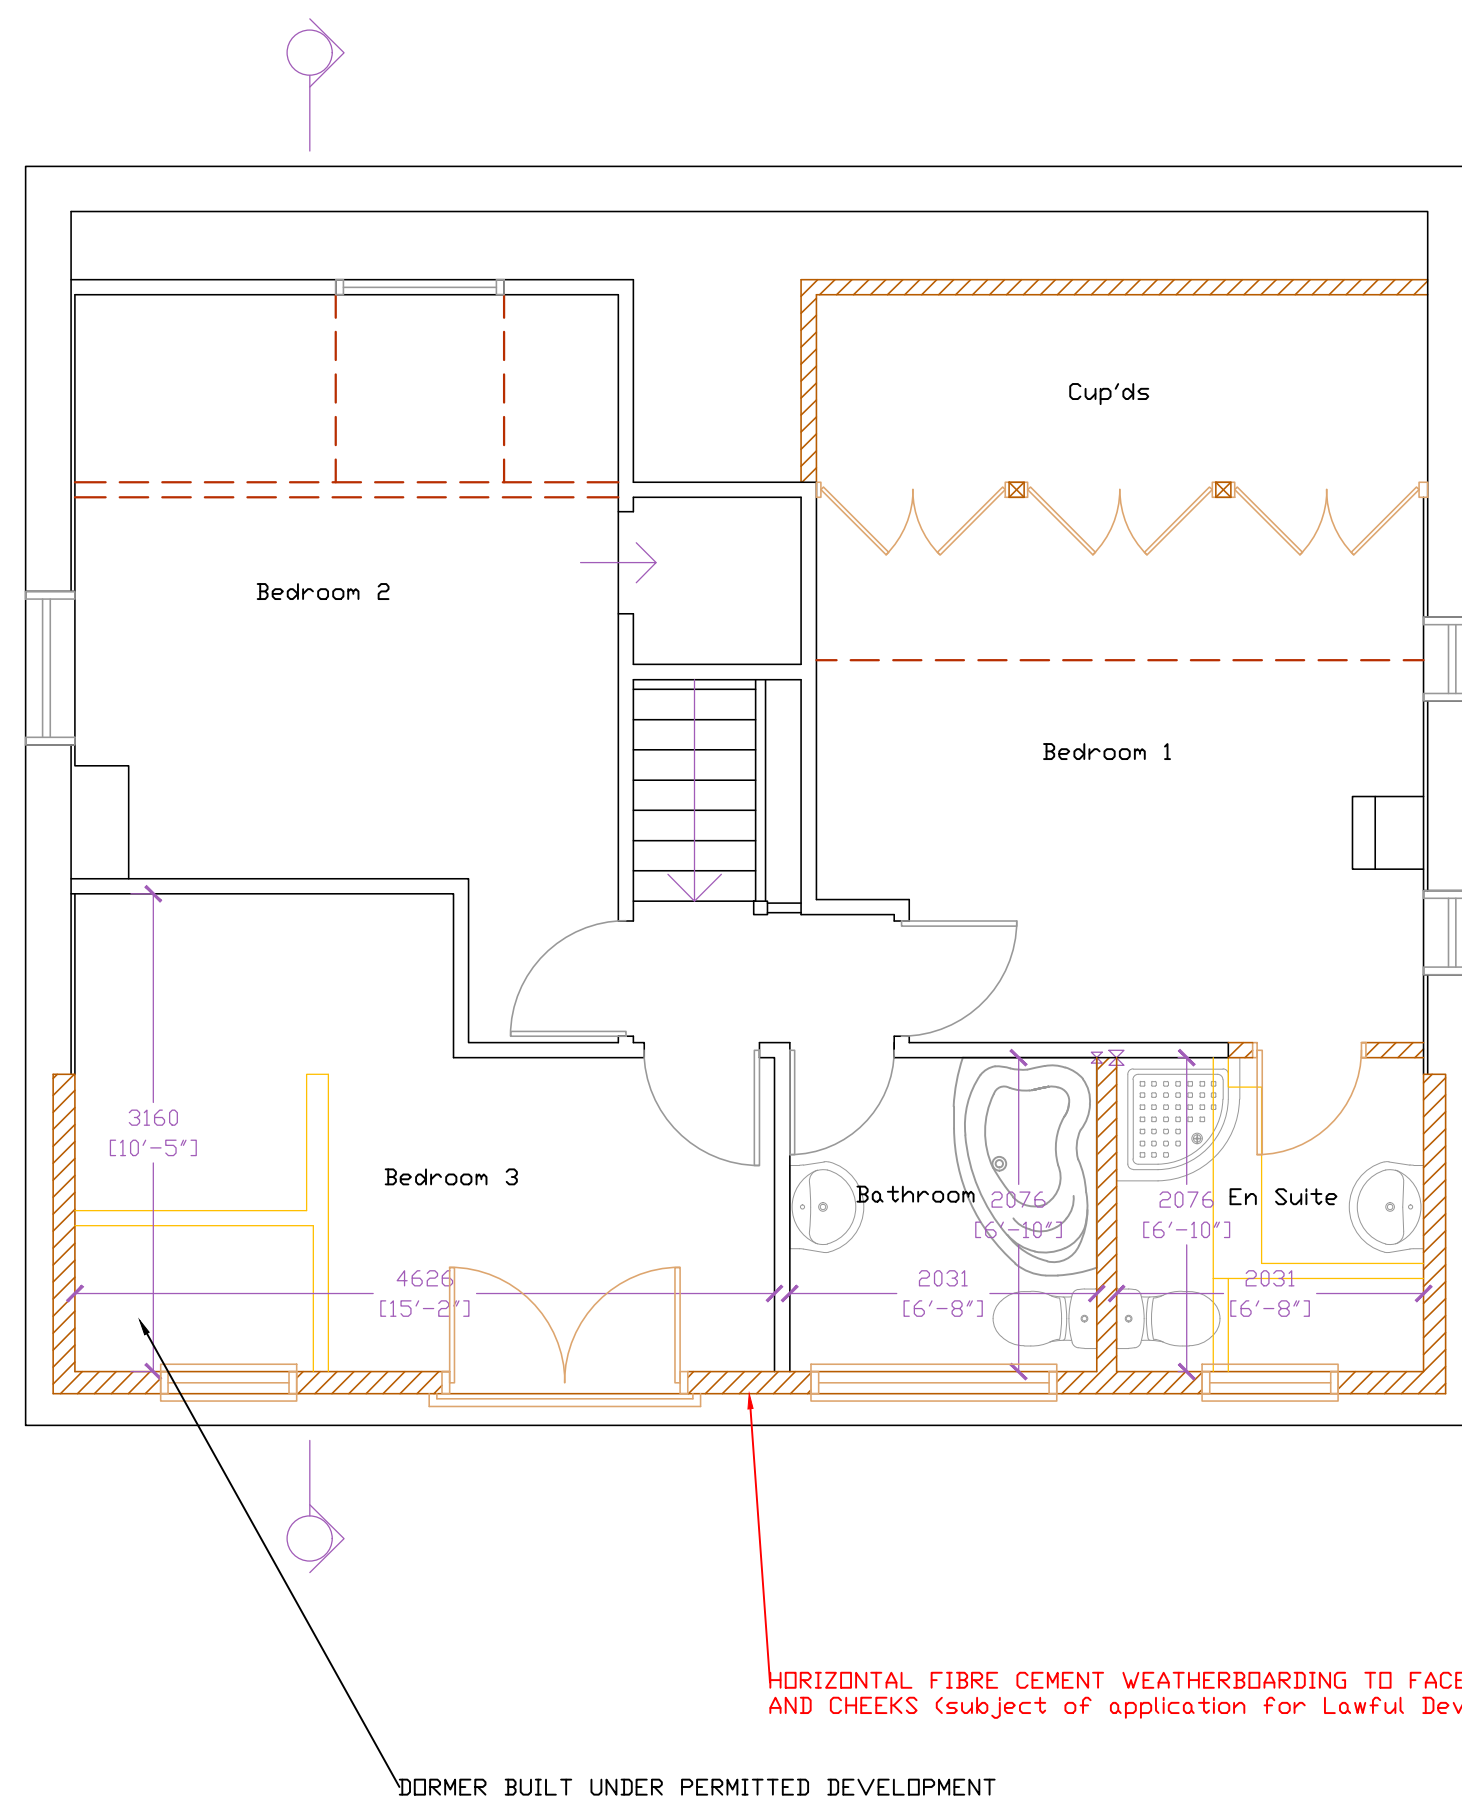
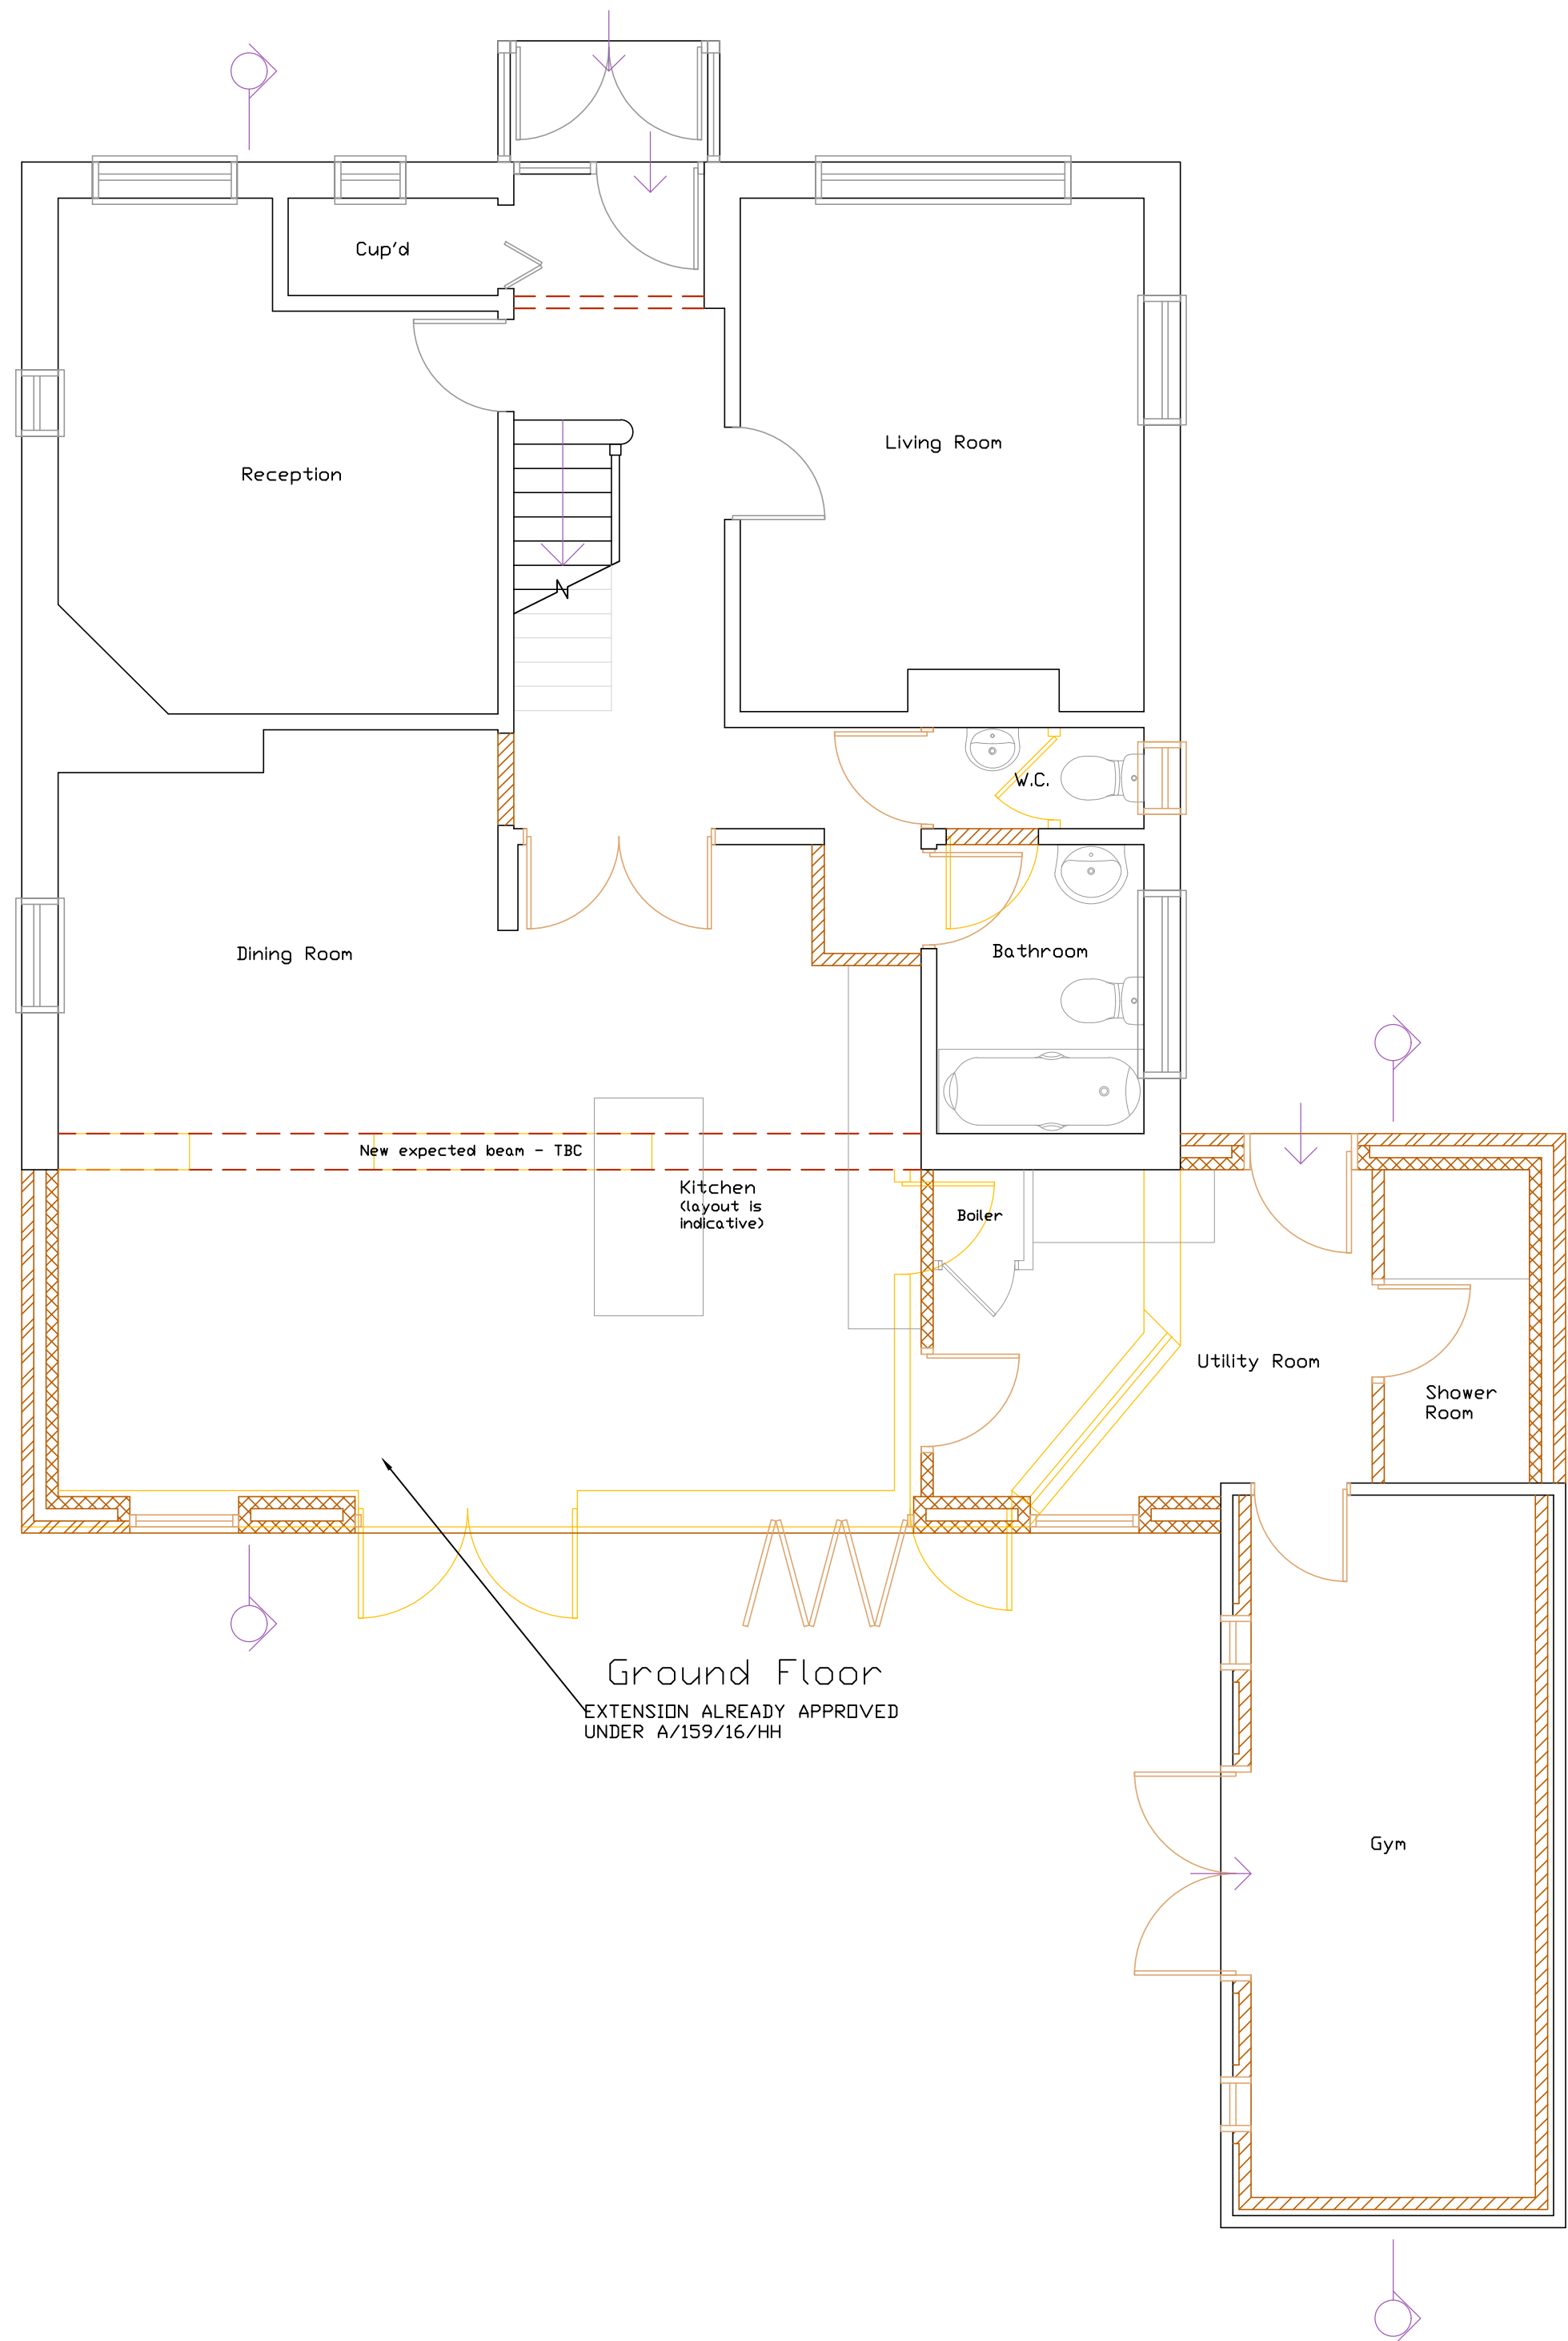


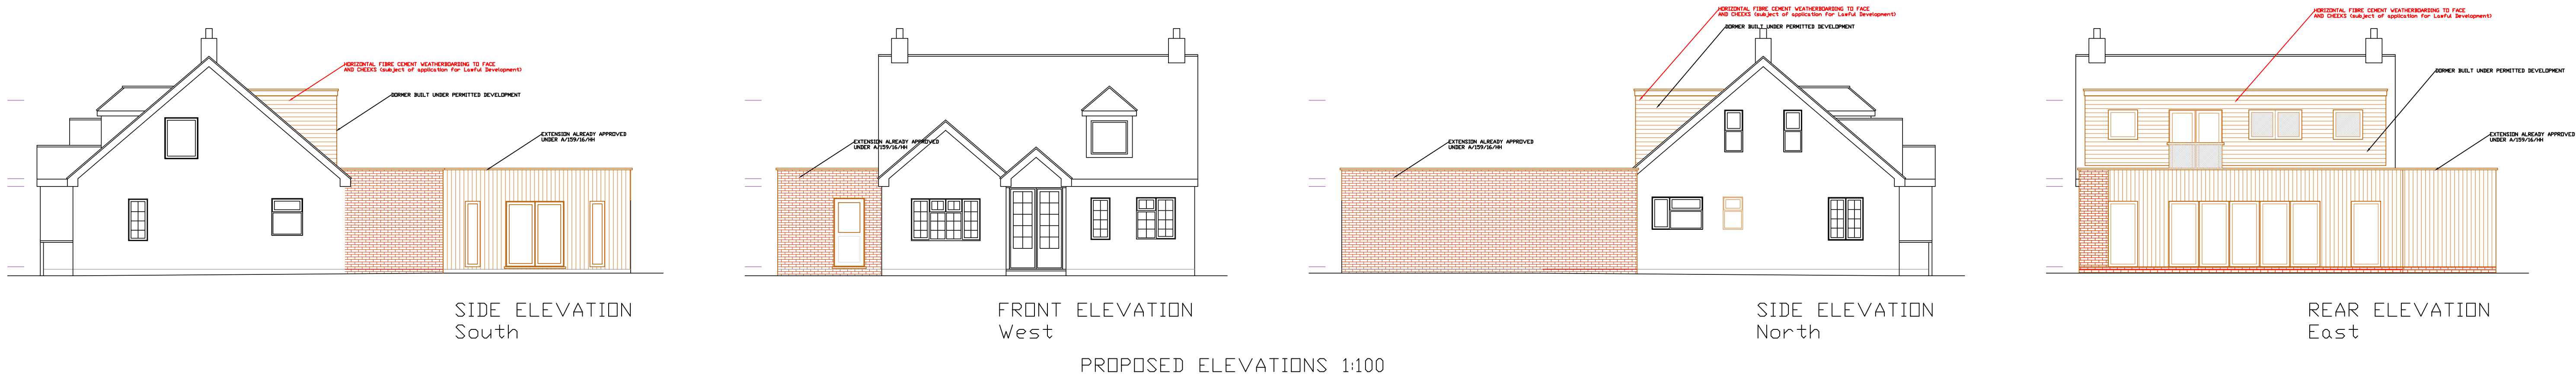

All dimensions to be checked on site prior to commencement of work, except for planning purposes. This drawing is the copyright of CALDOTECH LTD and may not be copied, altered or reproduced in any way without written authority.			
CALDOTECH LTD 11 THE PARADE WILLOWHAYNE CRESCENT EAST PRESTON WEST SUSSEX BN16 1NS Telephone 01903 859176			
PROPOSED FOR LAWFUL DEVELOPMENT APPLICATION 53 Mill Road Avenue Angmering West Sussex BN16 4HX			
CLIENT Mr & Mrs Whittaker			
Issue	Details	By	Date
SCALE			AS SHOWN on A1
DATE			06/09/18
DRAWING NUMBER			15060/LDC