


Four Elms
Ham Manor Way
Angmering

BN16 4SQ

ARUN DISTRICT COUNCIL

No.	A	134	08
-----	---	-----	----

RECEIVED

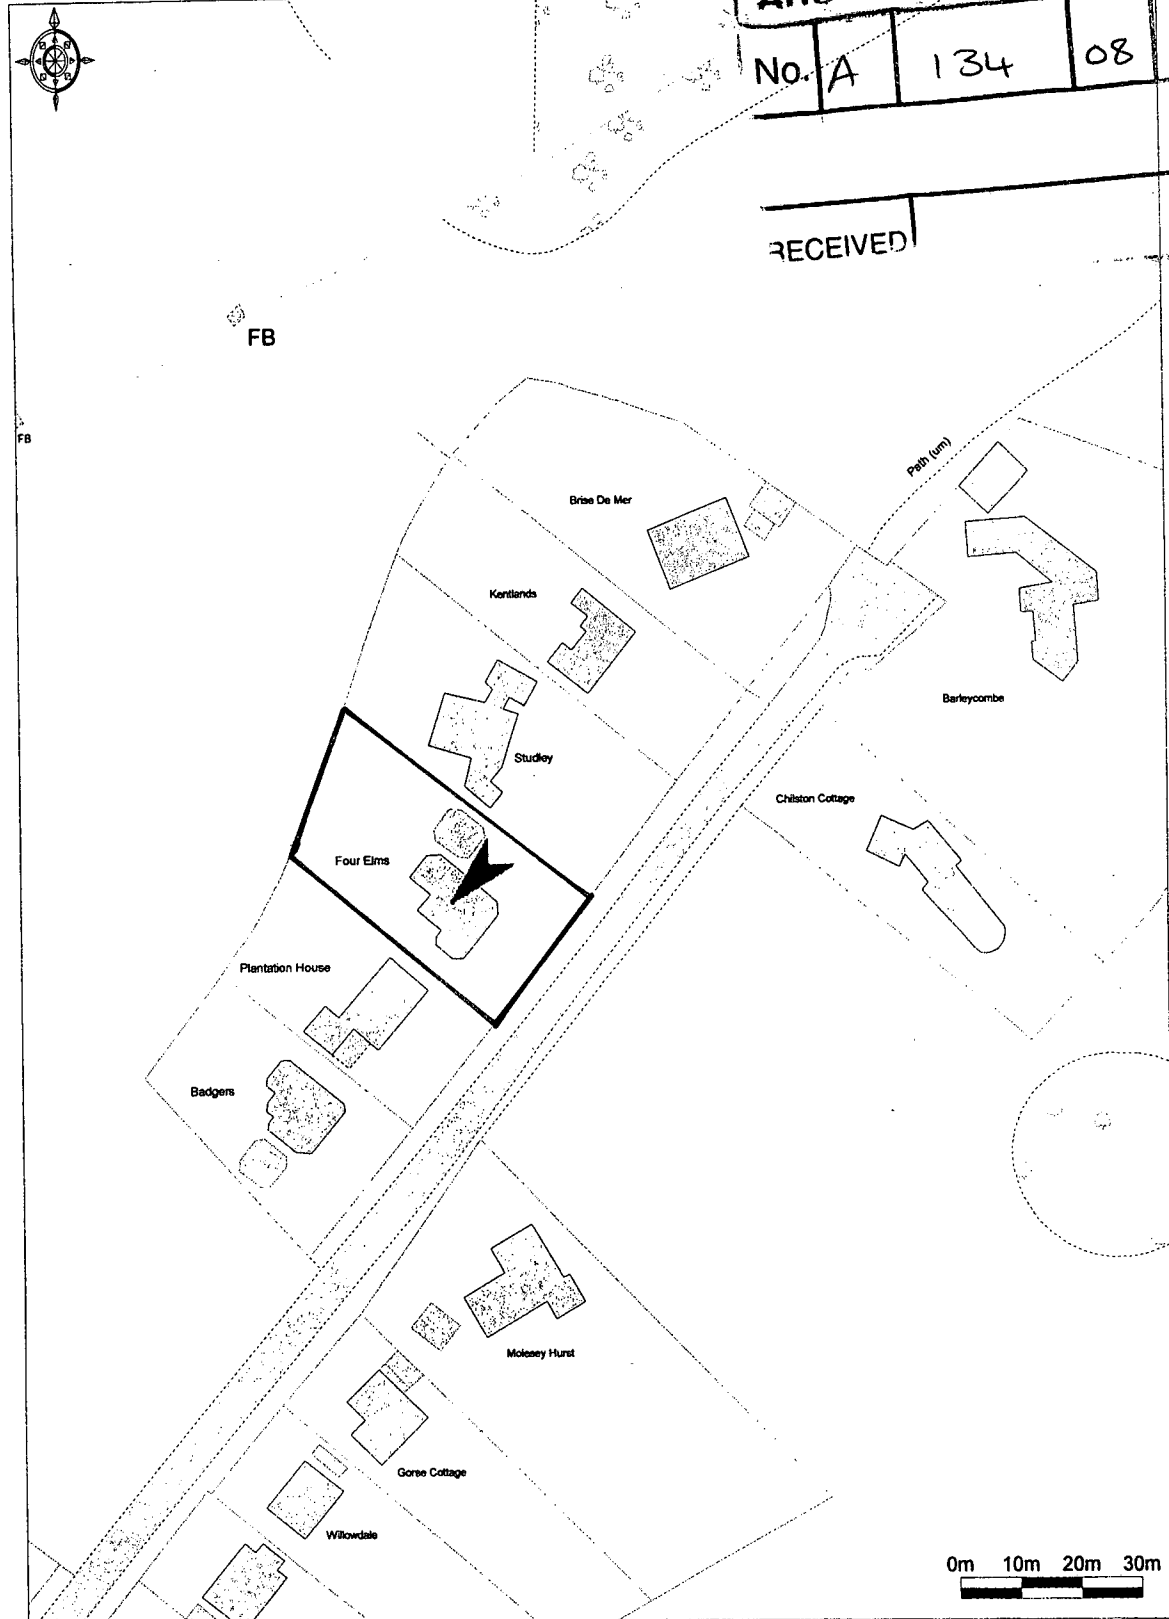

0m 10m 20m 30m



Enabled by



Ordnance Survey

© Crown Copyright 2008. All rights reserved. Licence number 100020449. Plotted Scale - 1:1250