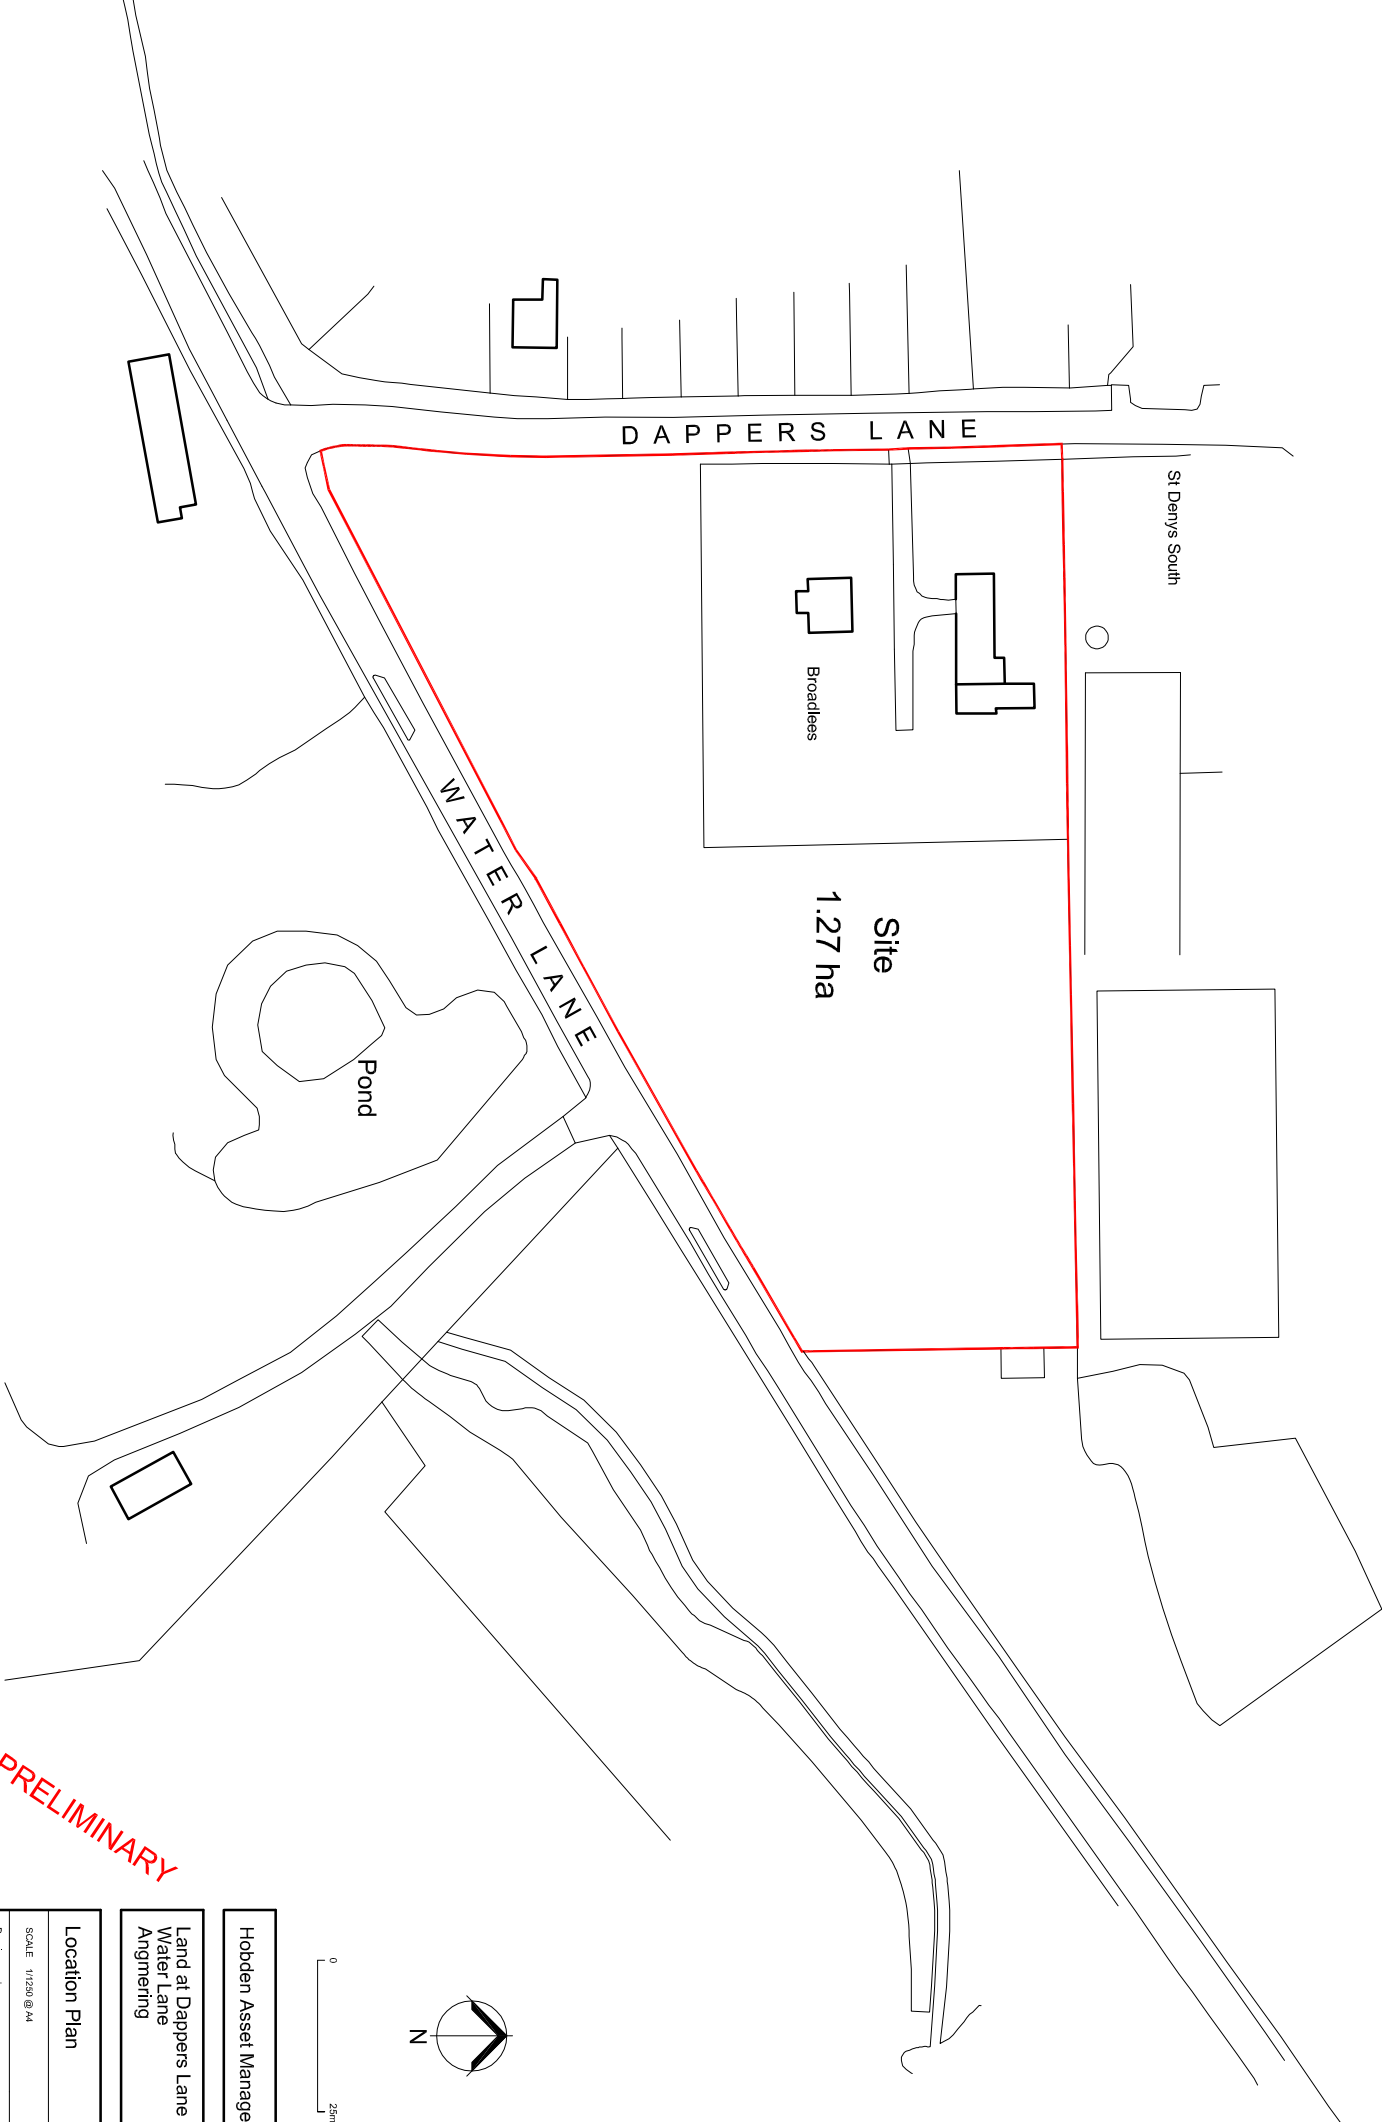


0 25m

PRELIMINARY

Hobden Asset Management

Land at Dappers Lane &
Water Lane
Angmering

Location Plan	
SCALE: 1:1250 @ A4	
Drawing number	100