
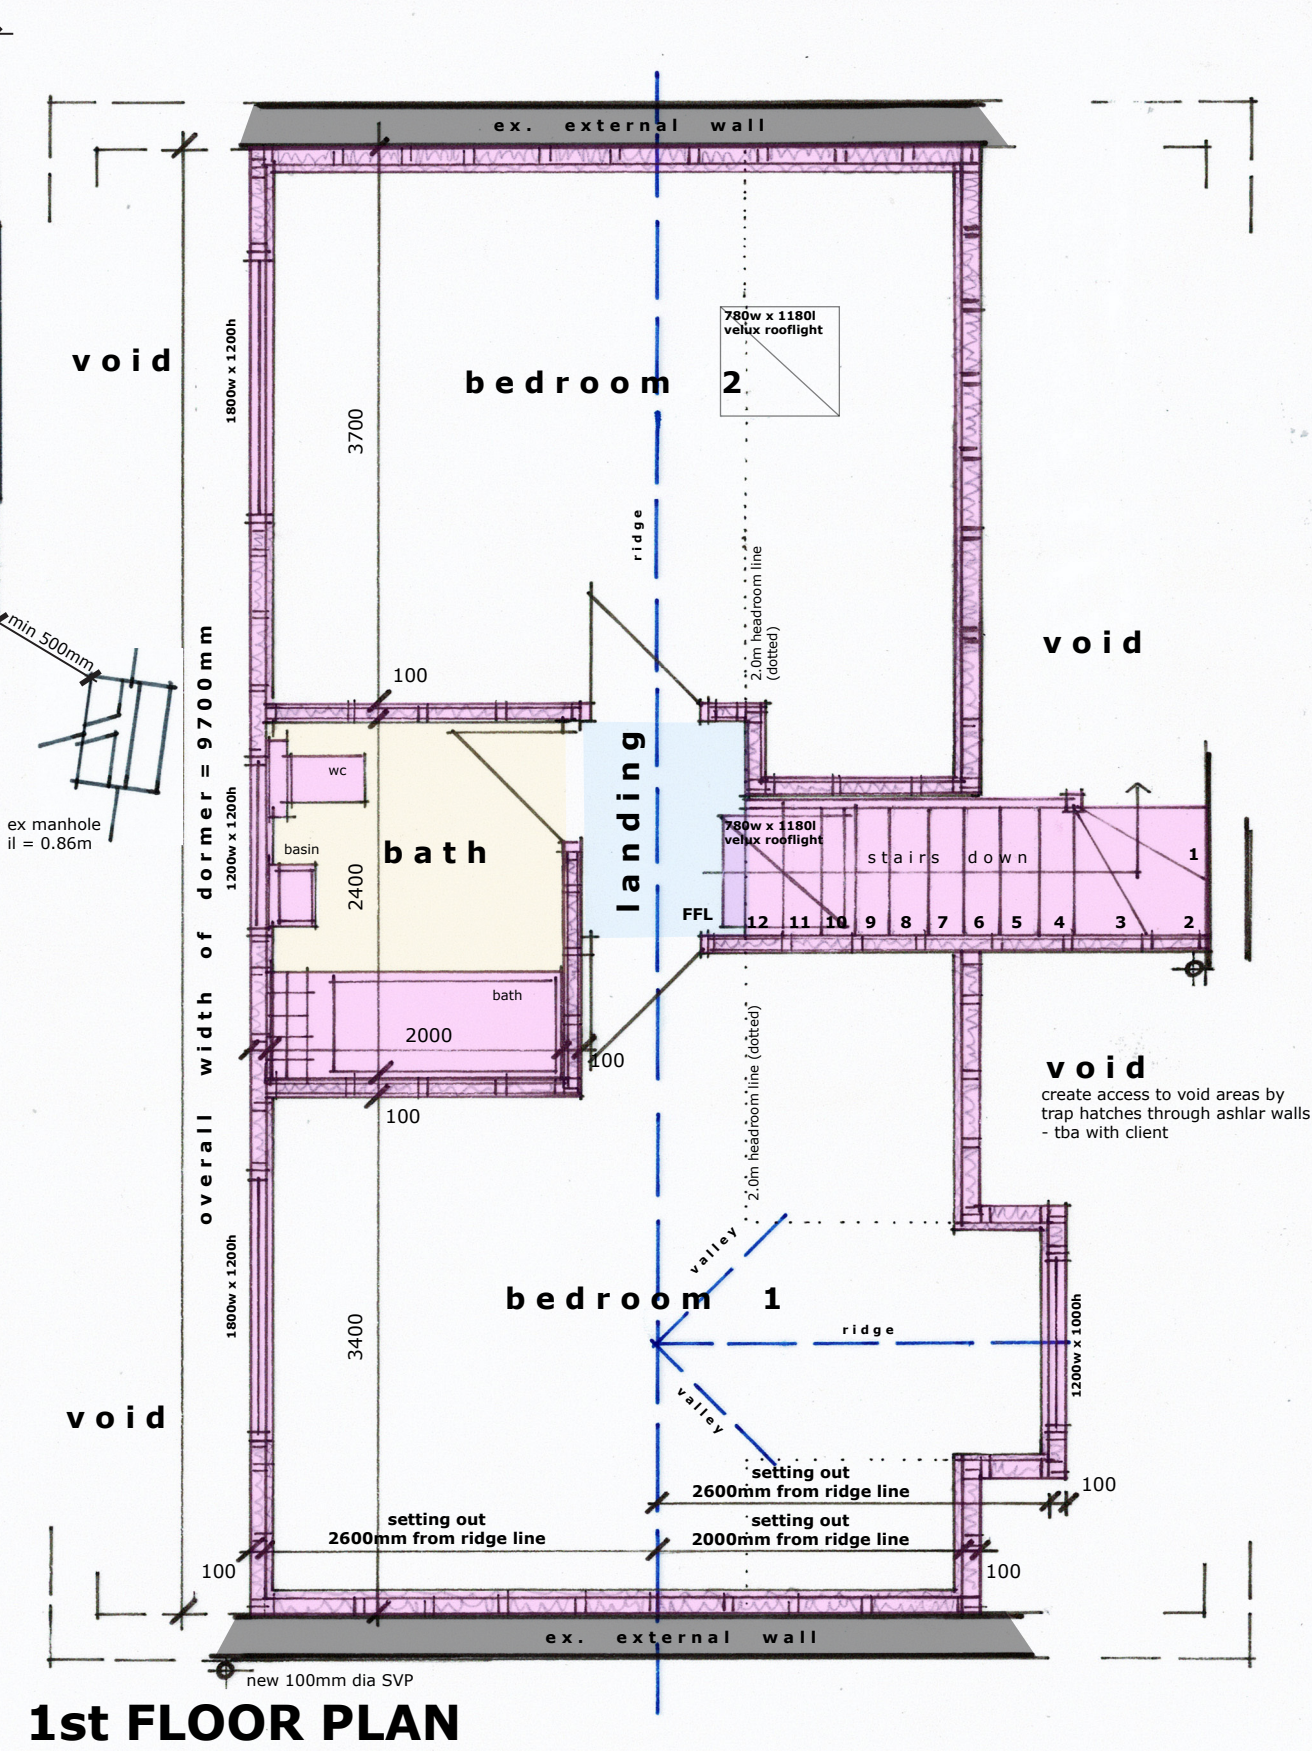


THIS DRAWING TO BE READ IN CONJUNCTION WITH
STRUCTURAL ENGINEERS DETAILS & CALCULATIONS

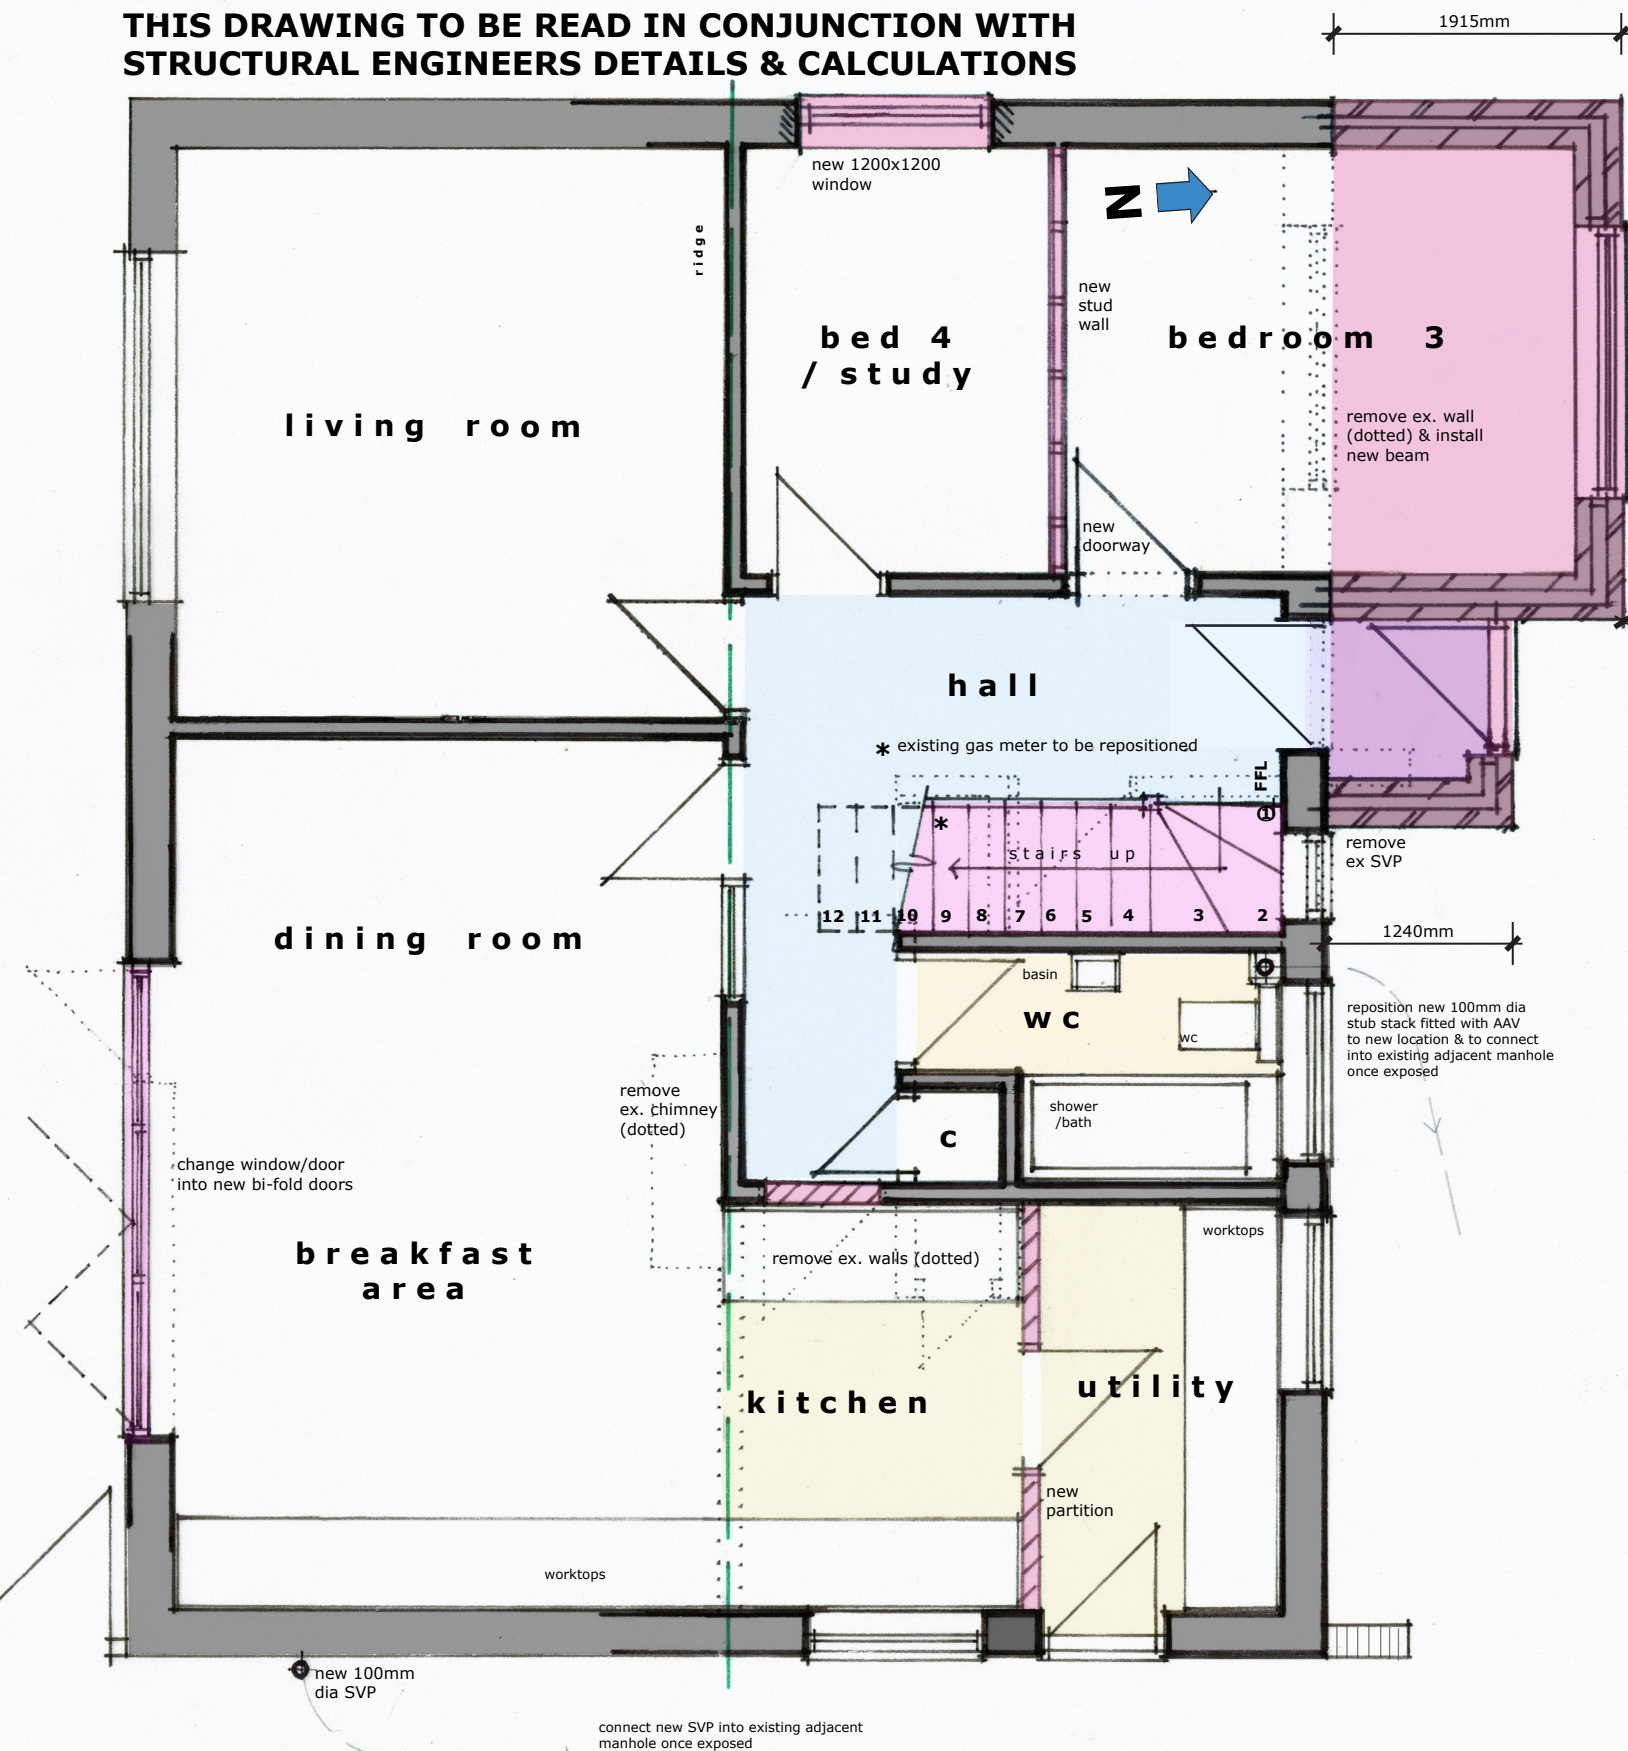

80 MILL ROAD AVENUE, ANGMERING
Proposals 03 Rev B
Aug 2025