Linkside, North Drive, Angmering, West Sussex. BN16 4JJ

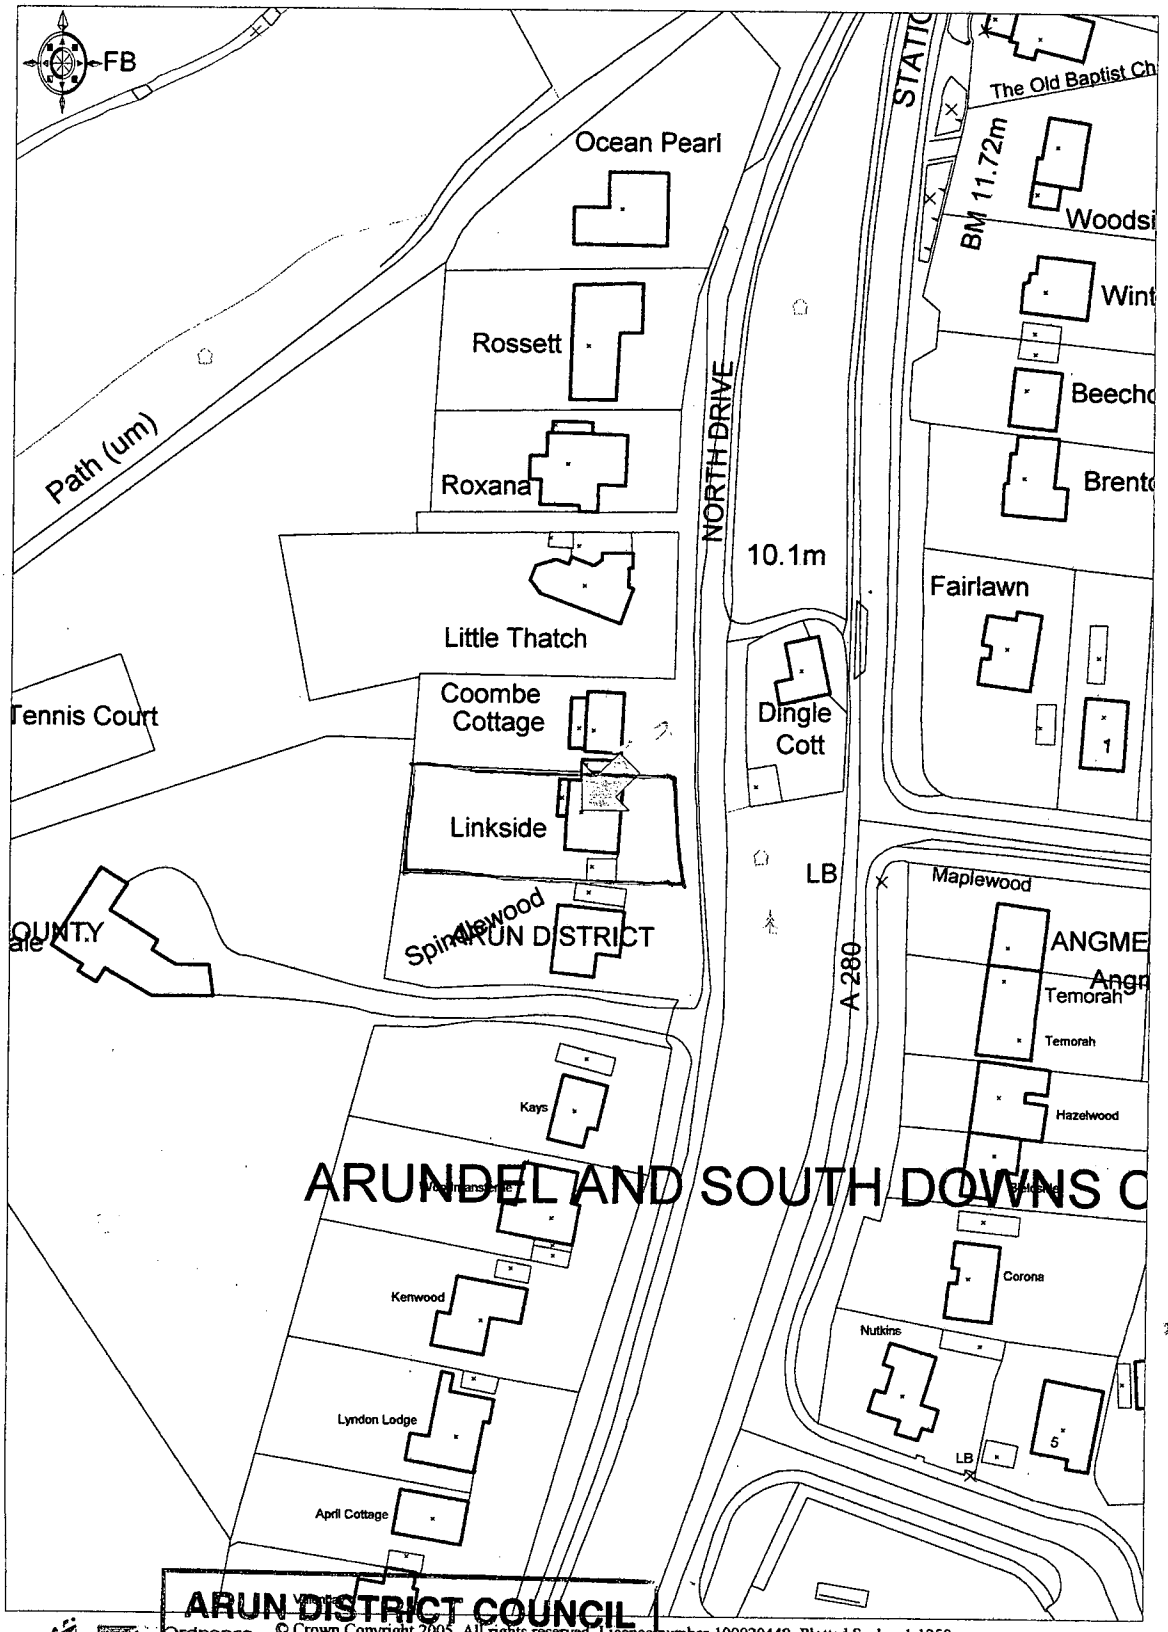

© Crown Copyright 2005. All rights reserved. Licence number 100020449. Plotted Scale - 1:250

This map was created with Promap

ARUN DISTRICT COUNCIL

Ordnance Survey No.	A	135	05	
RECEIVED	10.11.05			