ARUN DISTRICT COUNCIL				
No.	A	135	05	
RECEIVED	10.11.05			

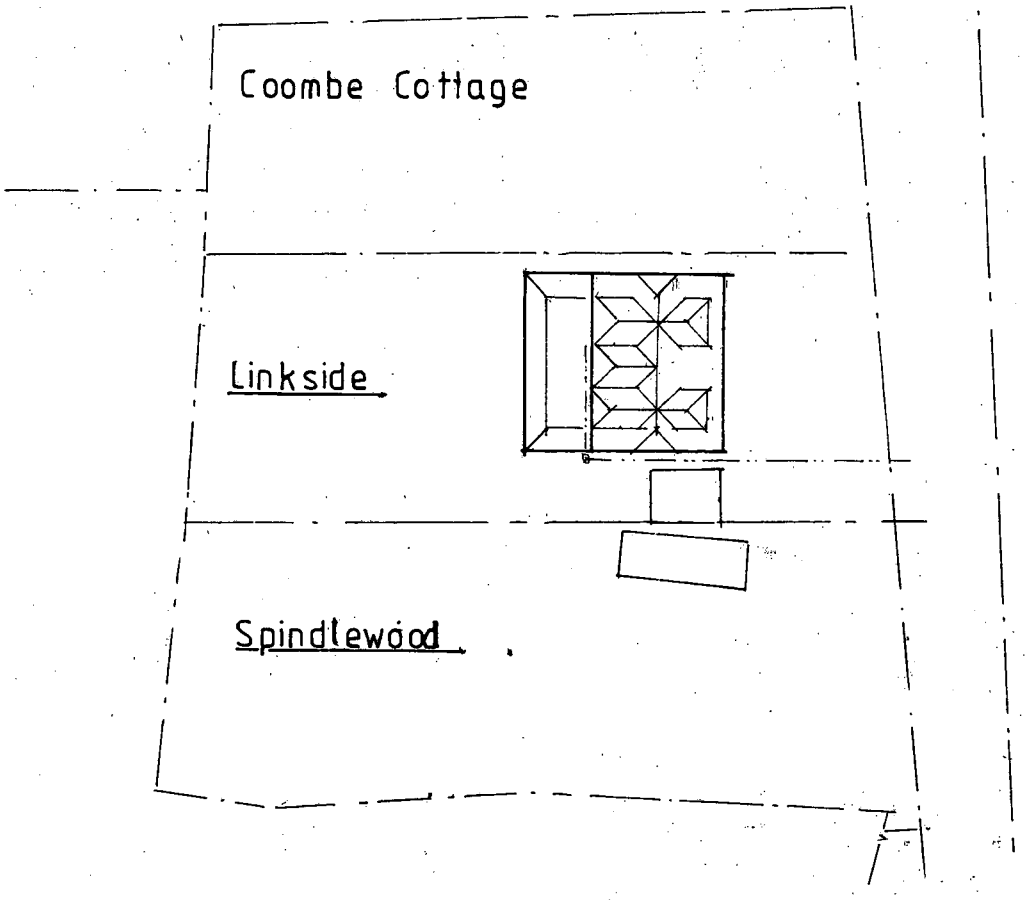

Mr A Knowles
Linkside, North Drive, Angmering, West Sussex. BN16 4JJ.
Proposed Extension and Roof Conversion.
Block Plan.
Scale: 1:500.
Date: September 2005.
Drg No.: 49ADK/6
All dimensions to be checked on site.