ARUN DISTRICT COUNCIL

No.	A	135	05	
RECEIVED		10.11.05		

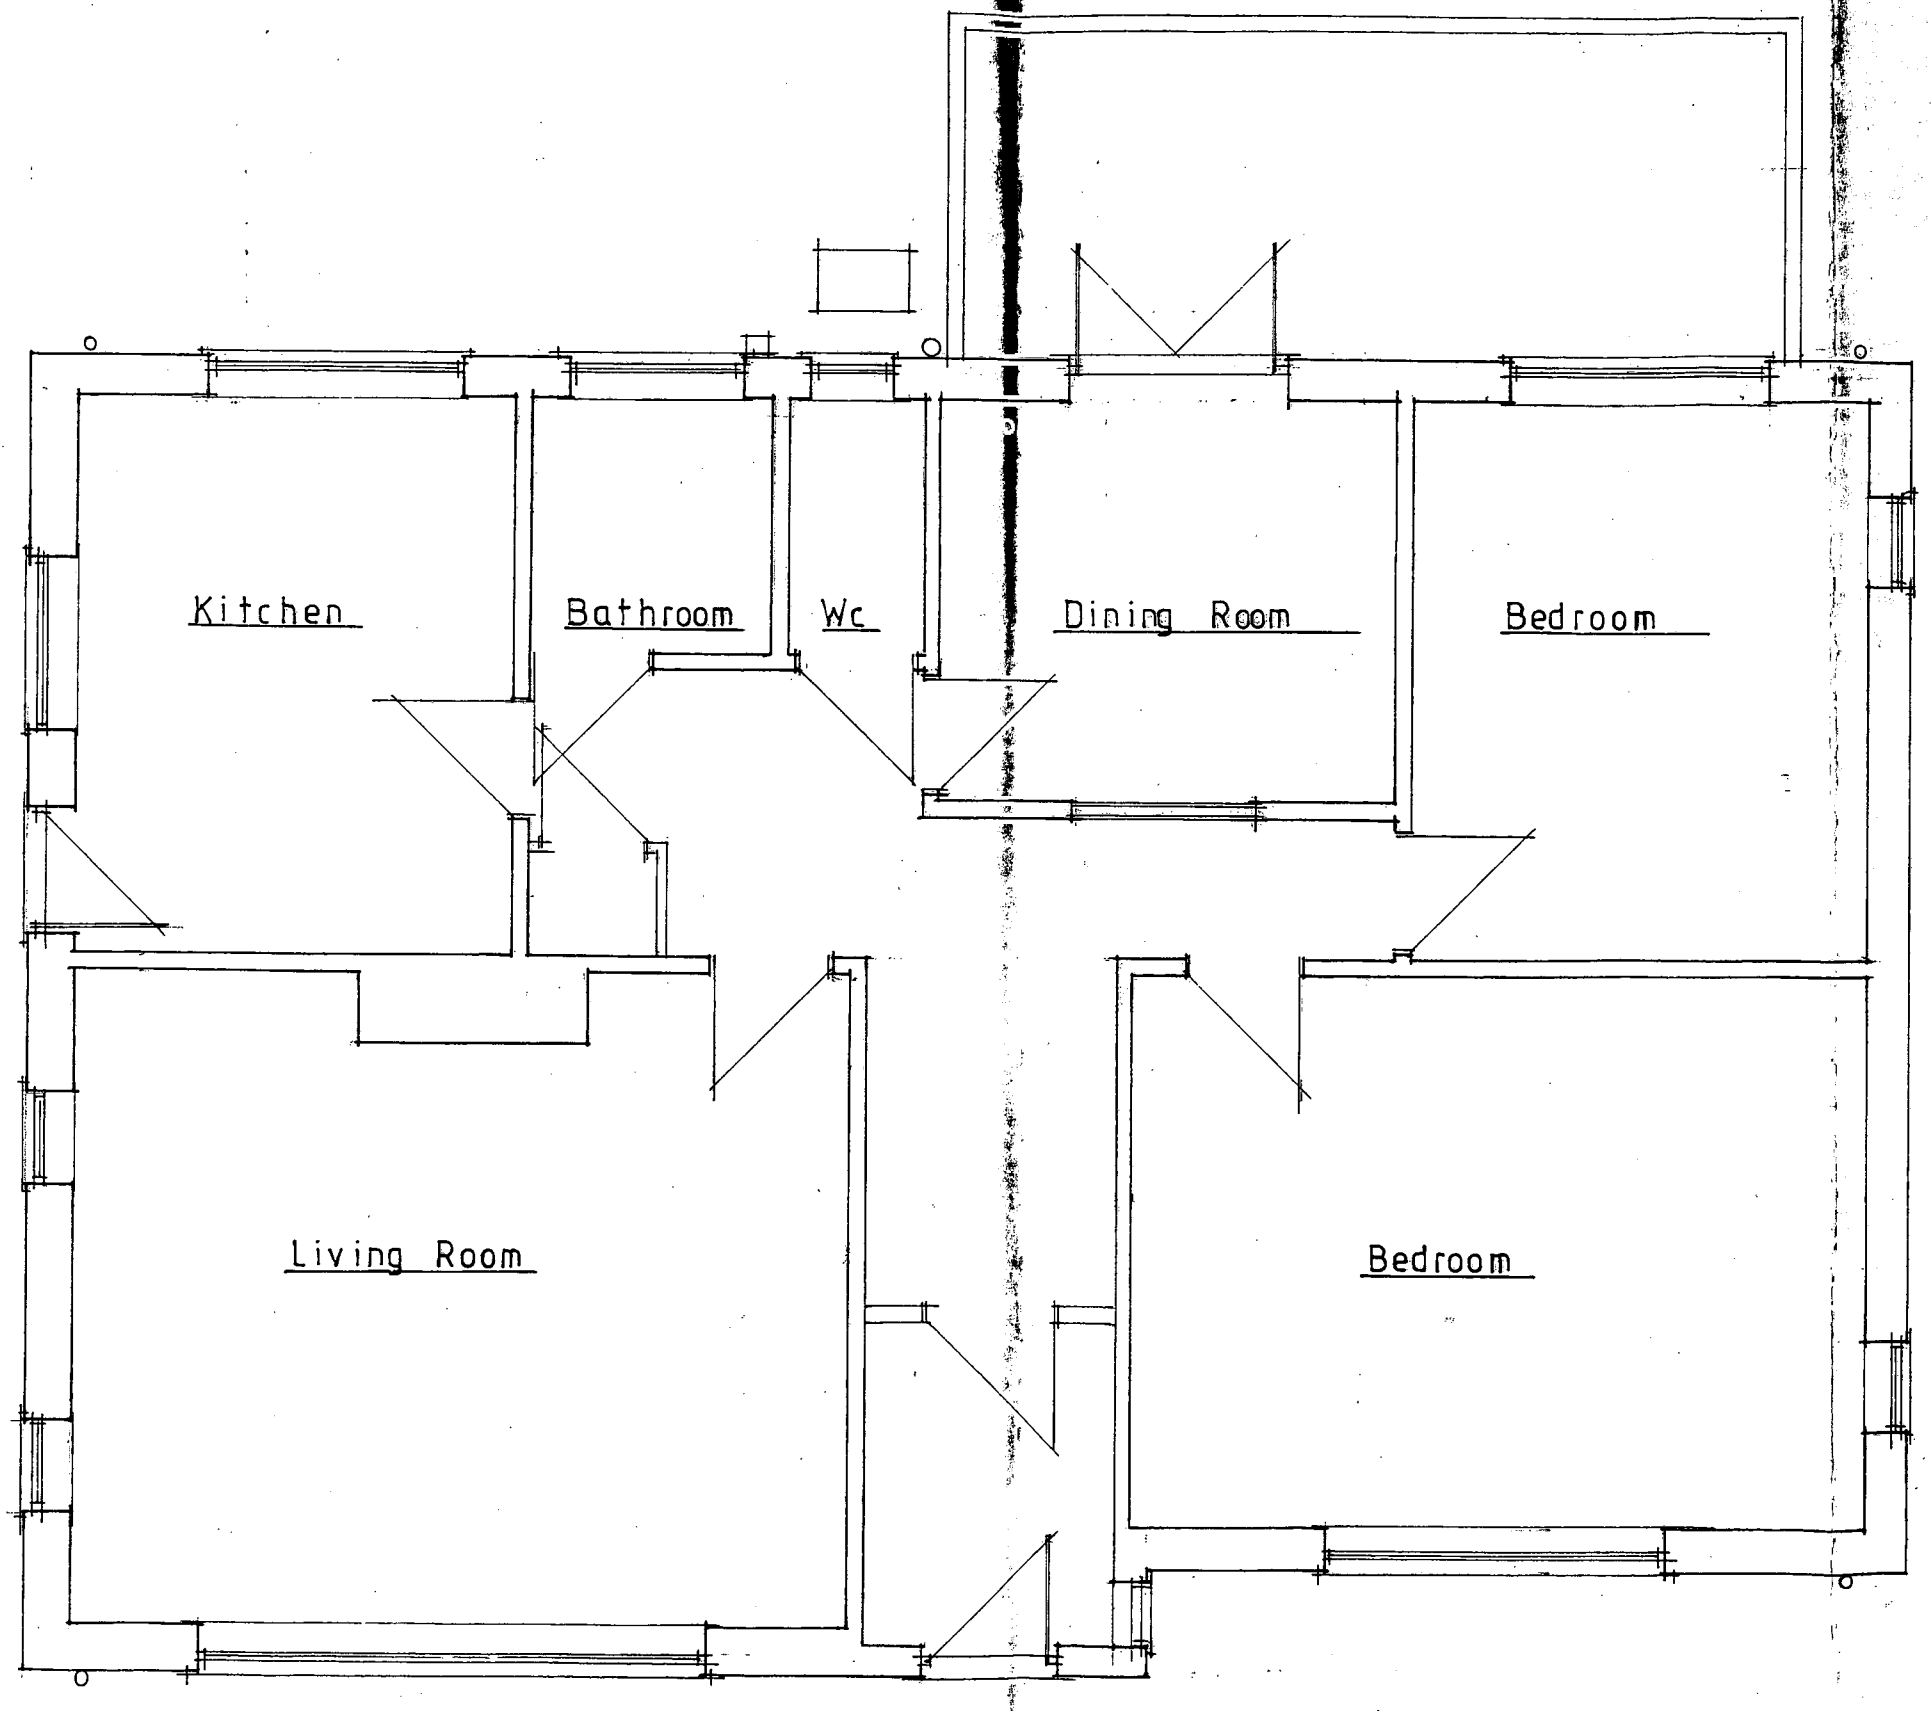

Existing Ground Floor Plan

Mr A Knowles

Linkside, North Drive, Angmering, West Sussex. BN16 4JJ.

Proposed Extension and Roof Conversion.

Existing Ground Floor Plan.

Scale: 1:50.

Date: September 2005.

Drg No.: 49ADK/1

All dimensions to be checked on site.