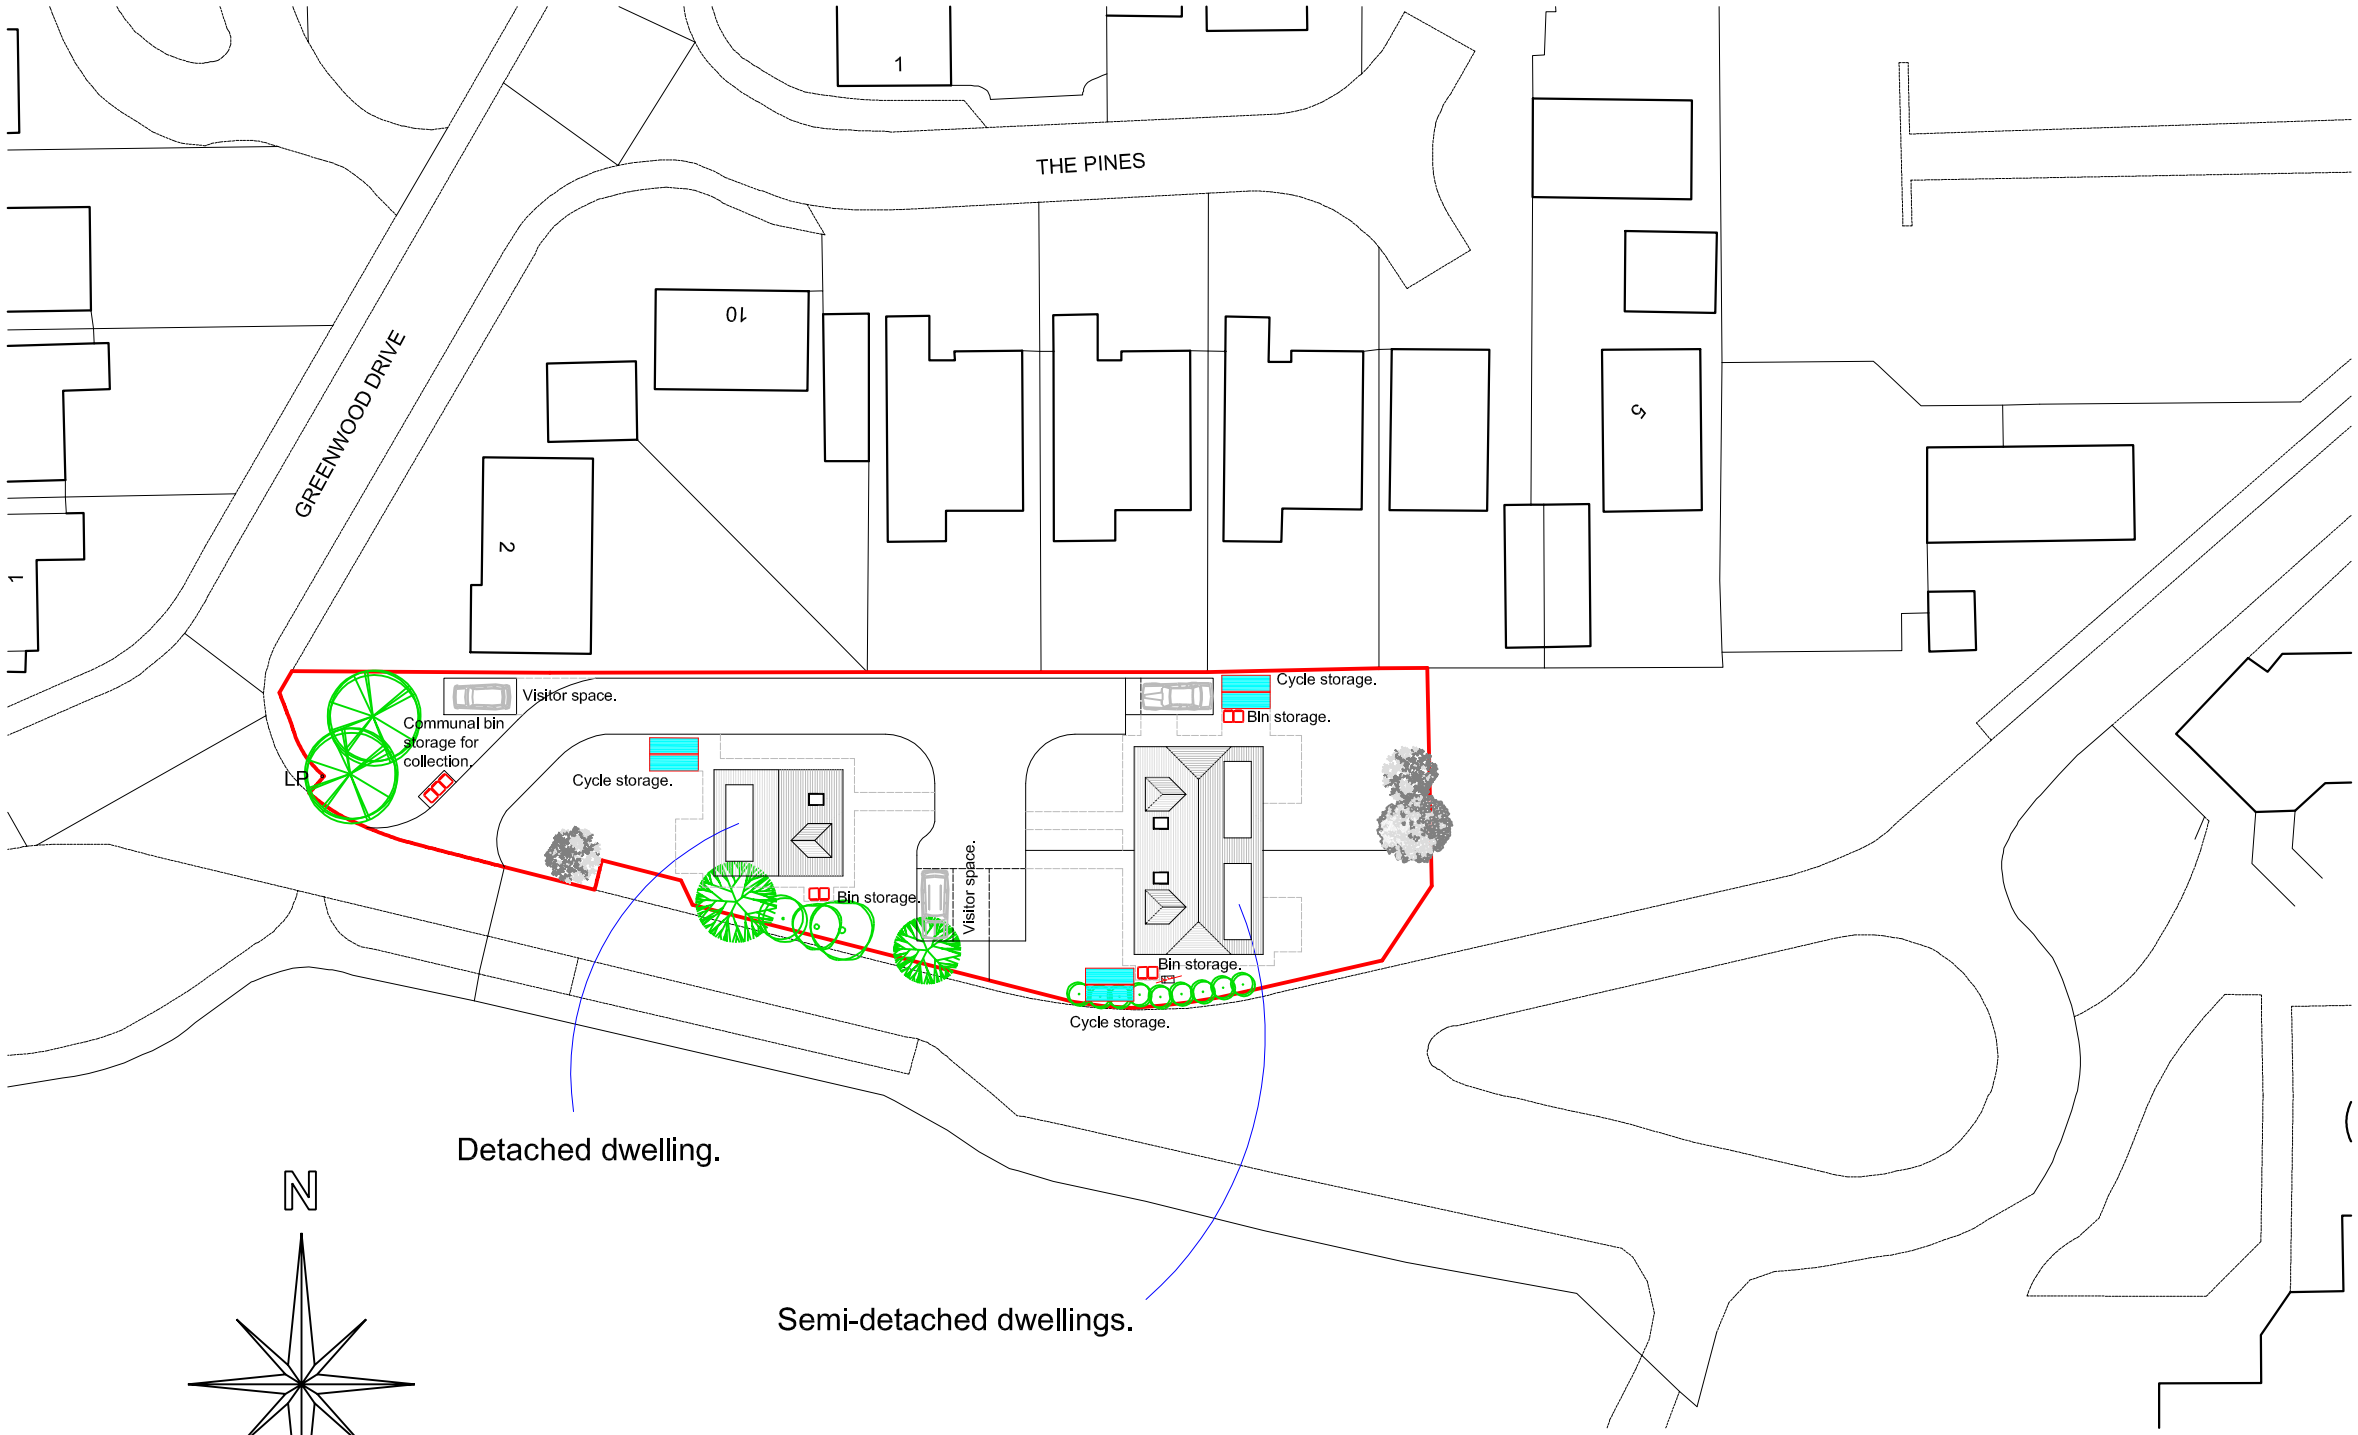

PROPOSED SITE PLAN

Drawing Number 1030/11c

SUSSEX BUILDING CONSULTANCY LIMITED

CARETAKERS COTTAGE, ANGMERING SCHOOL, GREENWOOD DRIVE, ANGMERING, WEST SUSSEX.

SCALE - 1/500 REV - C DATE - 242/03/2016

partner LABC
3 NORTHCOTE ROAD
BOGNOR REGIS
PO21 5LZ
TEL/FAX - (01243) 861379

NOTE - Bin storage will be 240 litre wheelie bin for waste disposal with an additional bin for recyclable waste for each property.

ARUN DISTRICT COUNCIL A/135/16/PL