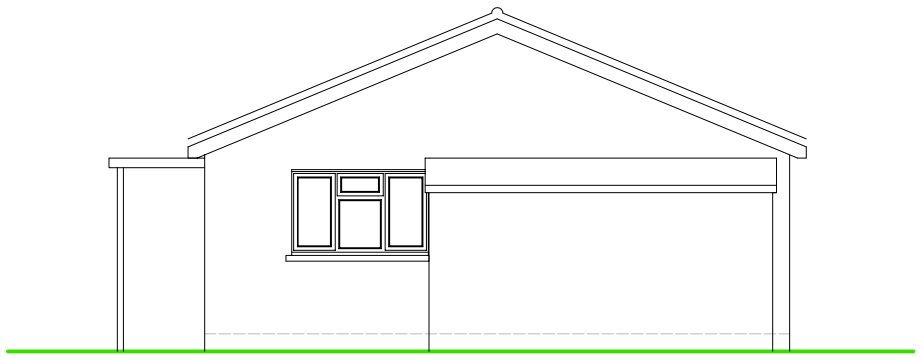

SIDE ELEVATION

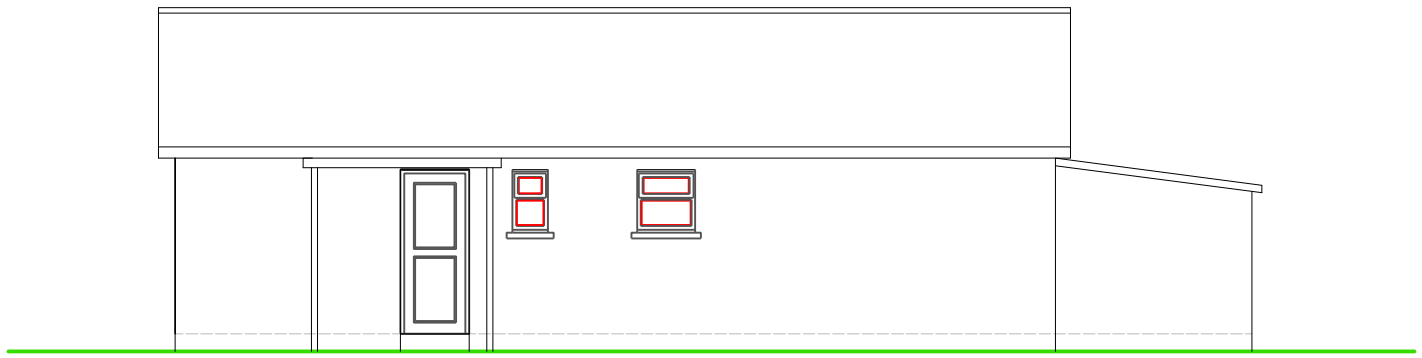

FRONT ELEVATION

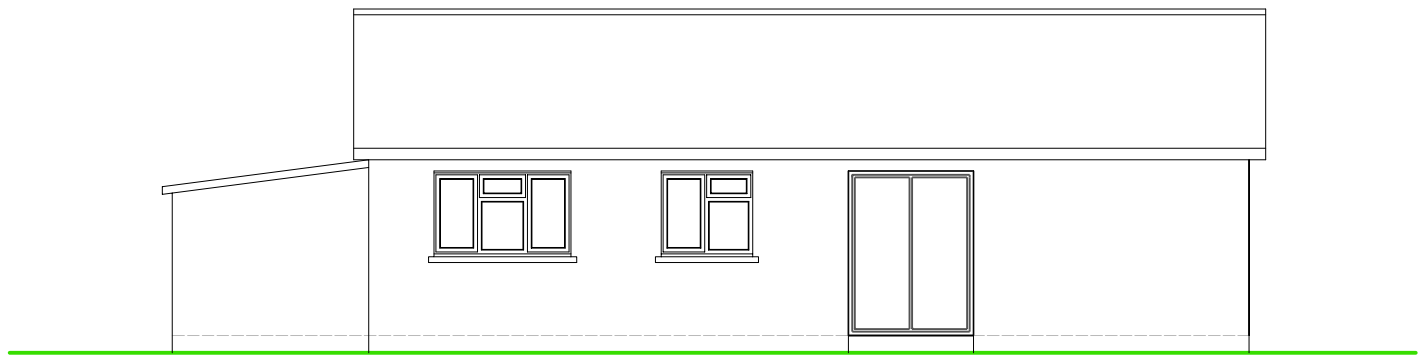

REAR ELEVATION



SIDE ELEVATION

NOTES

ROOF - Interlocking concrete tiles to pitched roof.

WALLS - Face brick to external walls.

WINDOWS/DOORS - White PVC framed double glazed units.

SCALE 0 2 4 6 8 10 METRES

EXISTING ELEVATIONS

Drawing Number 1030/02

SUSSEX BUILDING CONSULTANCY LIMITED

CARETAKERS COTTAGE,
ANGMERING SCHOOL,
GREENWOOD DRIVE, ANGMERING.

SCALE - 1/100 REV - DATE - 15/09/2015

partner LABC

3 NORTHCOTE ROAD
BOGNOR REGIS
PO21 5LZ
TEL - (01243) 861379

ARUN DISTRICT COUNCIL A/135/16/PL