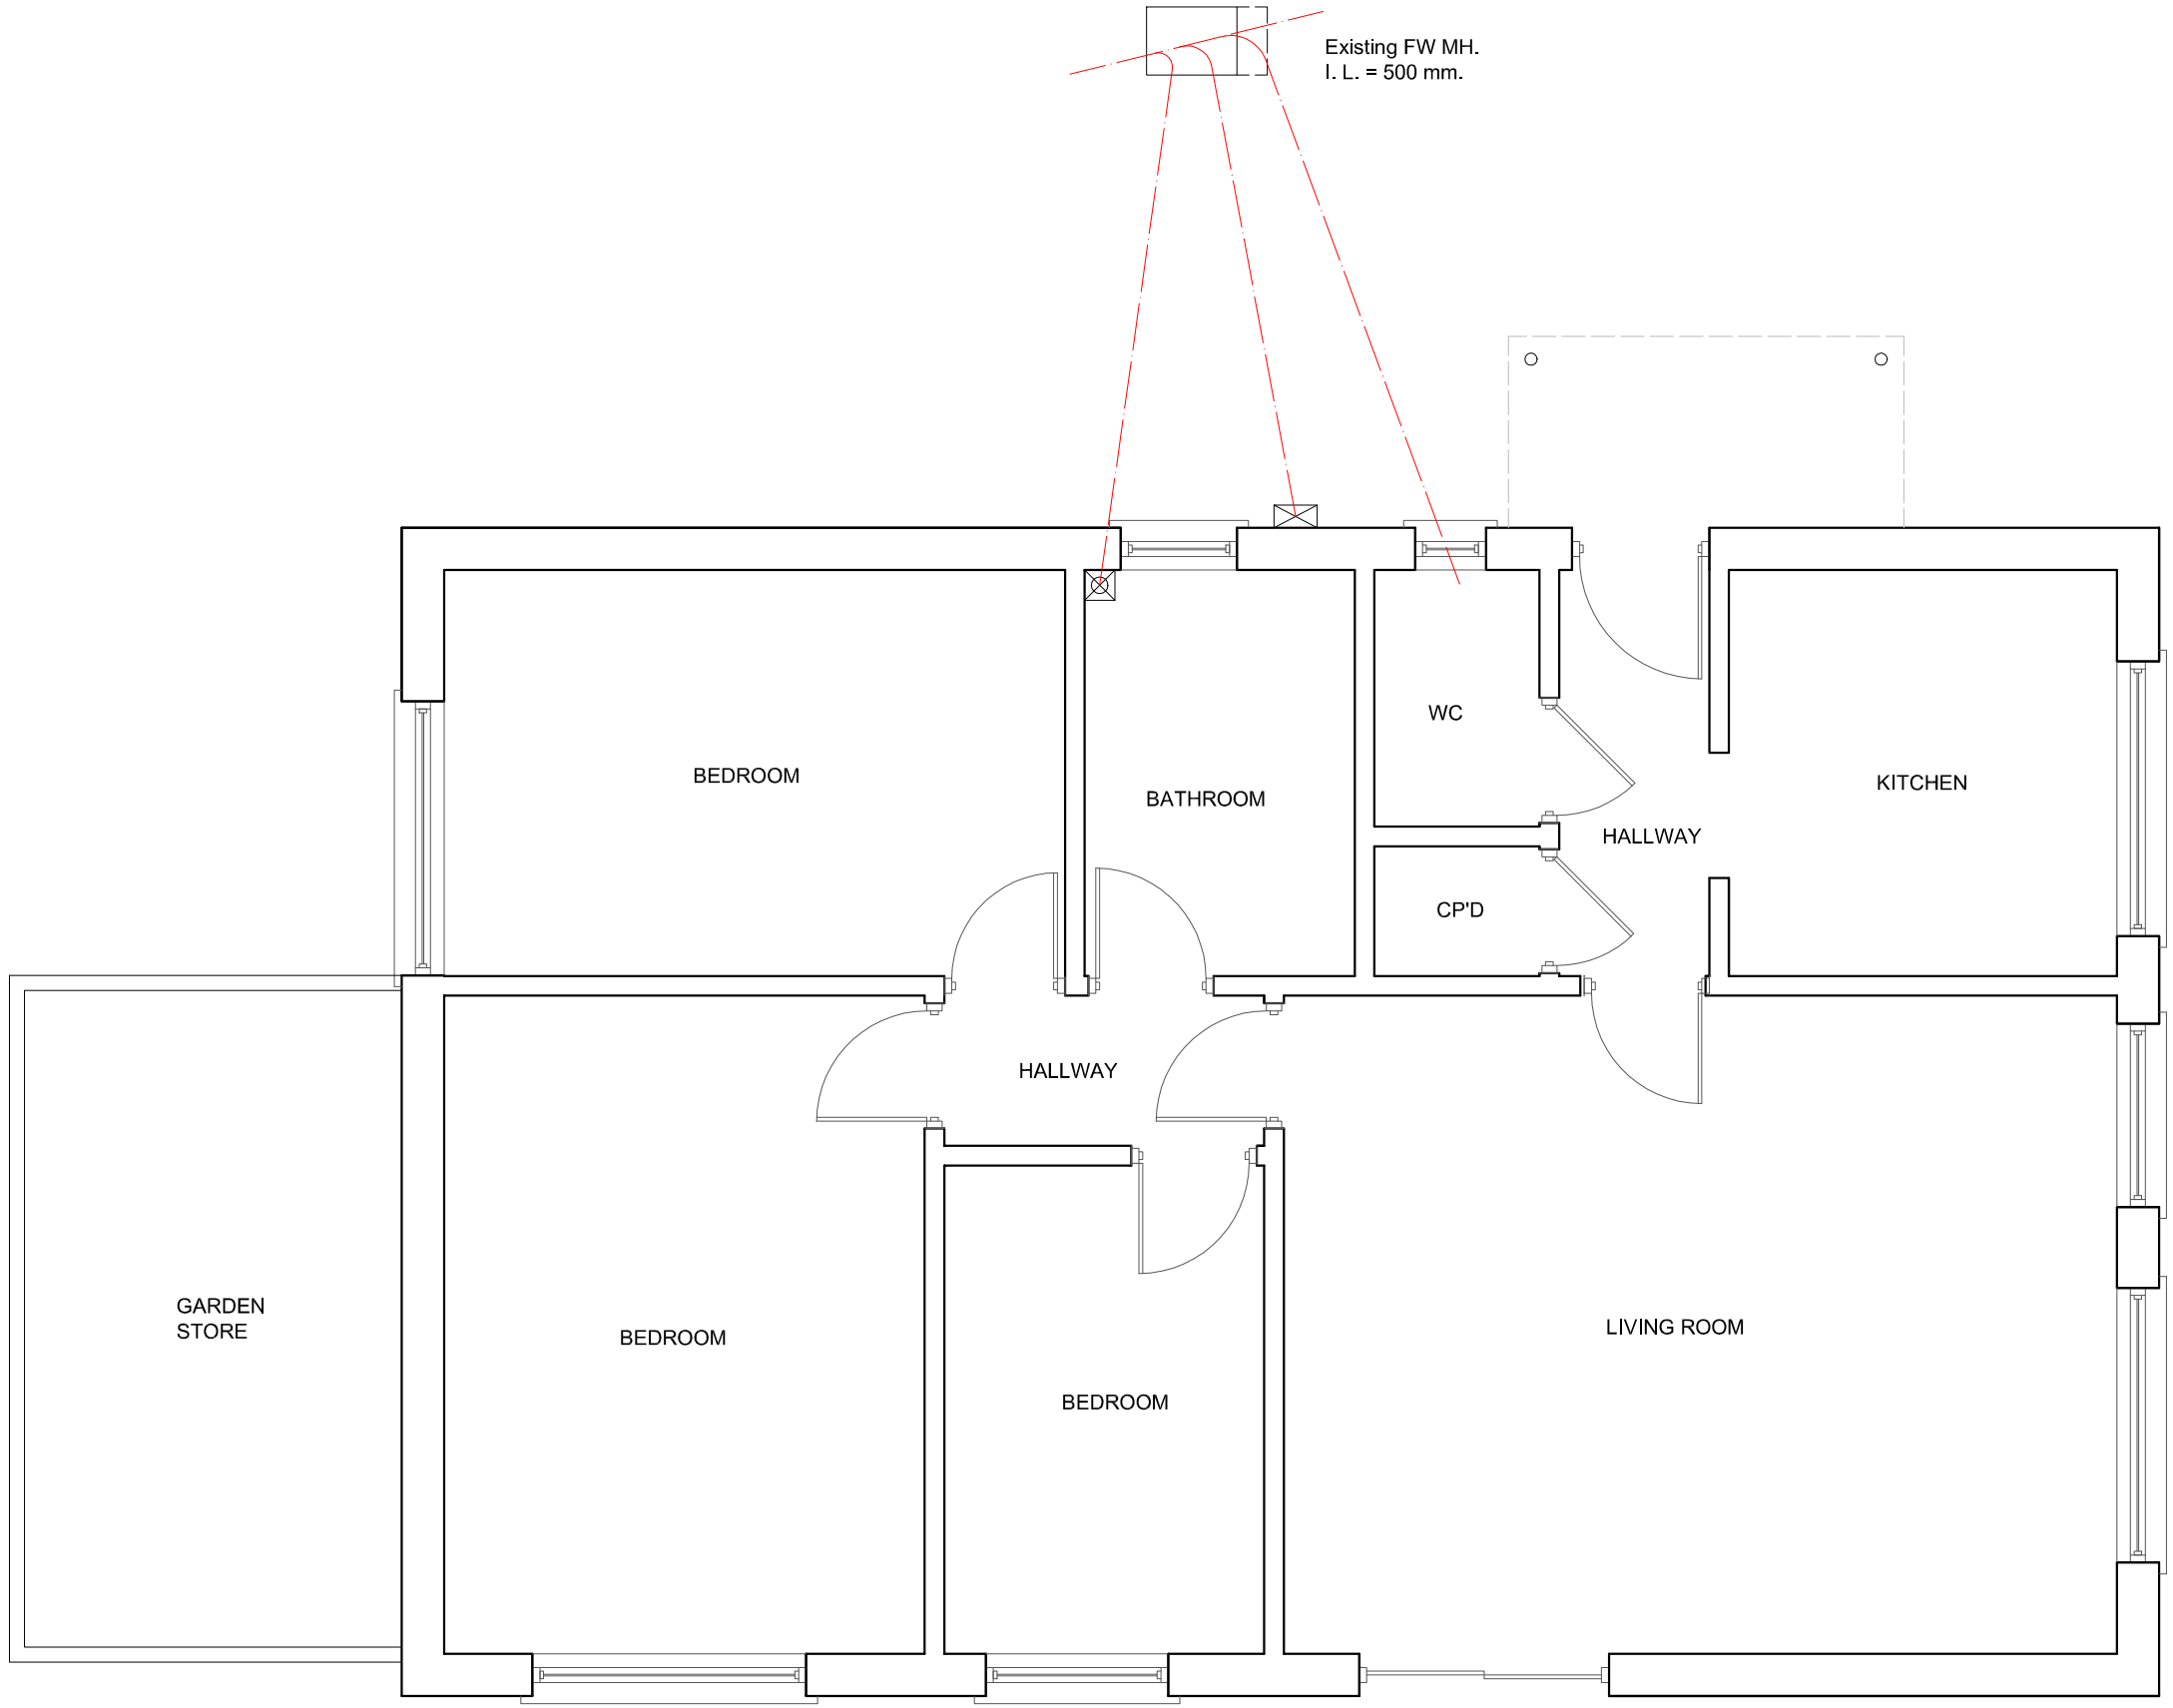

EXISTING GROUND FLOOR PLAN

SCALE 0 1 2 3 4 5 METRES

Drawing Number 1030/01

SUSSEX BUILDING CONSULTANCY LIMITED

CARETAKERS COTTAGE, ANGMERING SCHOOL
ANGMERING, WEST SUSSEX.

SCALE - 1/50 REV - DATE - 08/09/2015

partner LABC
3 NORTHCOTE ROAD
BOGNOR REGIS
PO21 5LZ
TEL/FAX - (01243) 861379

ARUN DISTRICT COUNCIL A/135/16/PL