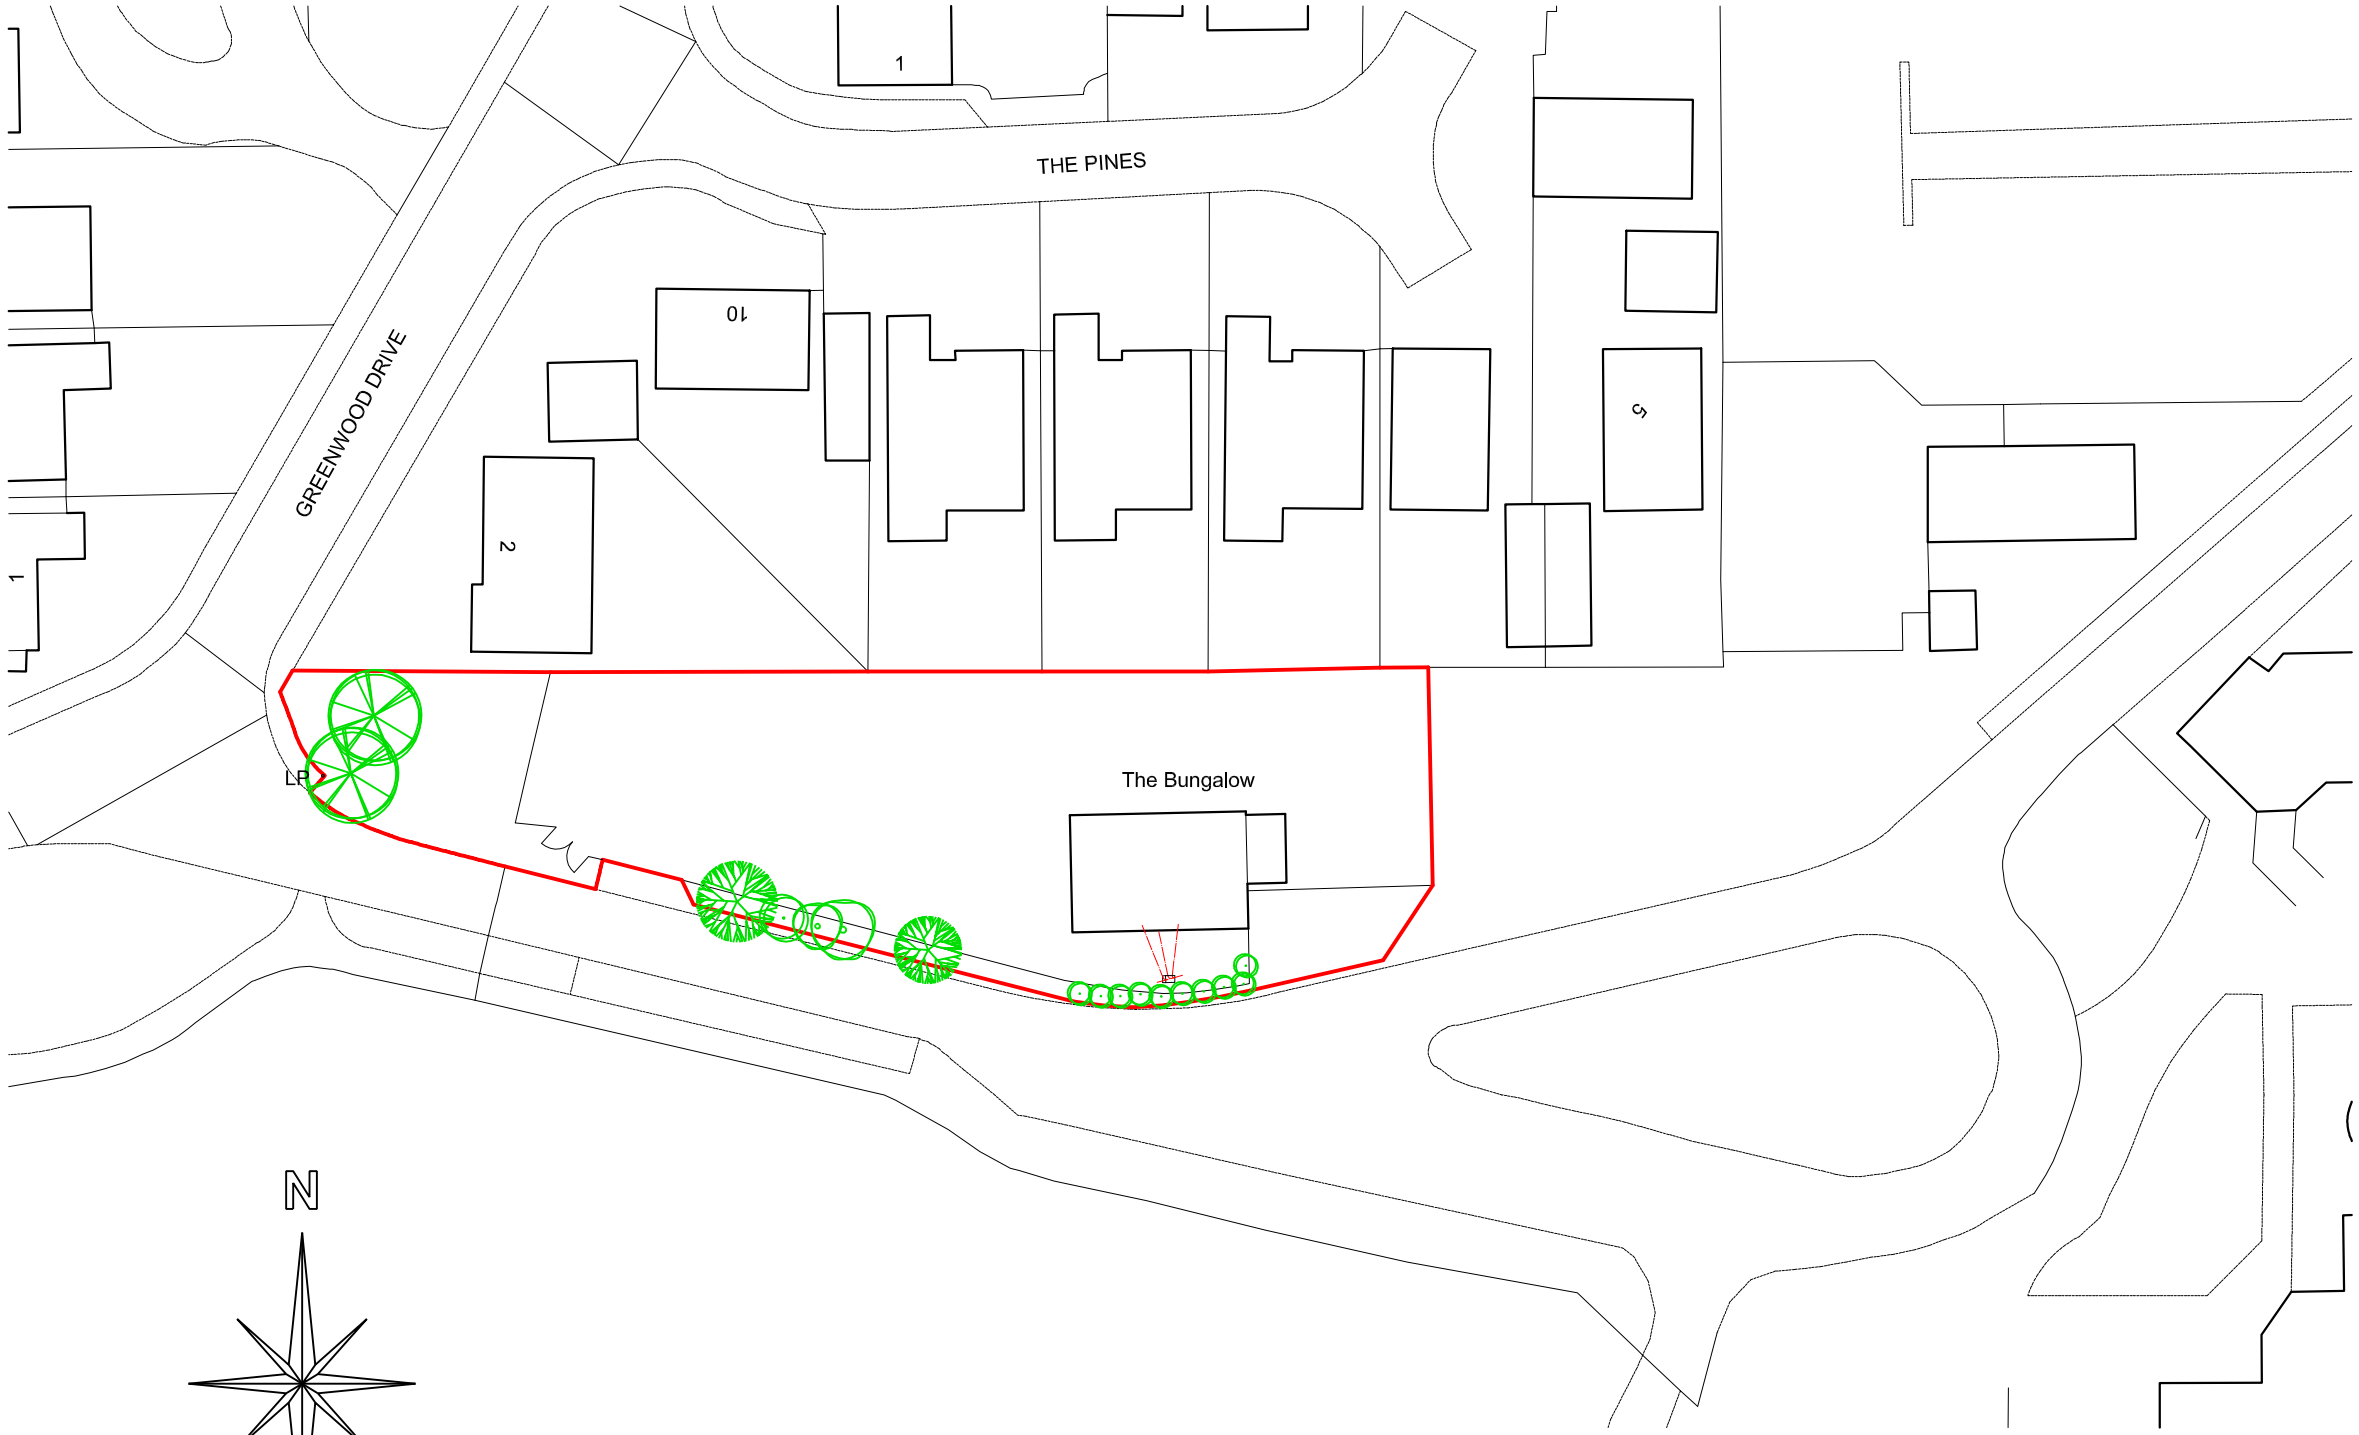

N

SCALE METRES
0 10 20

EXISTING SITE PLAN

Drawing Number 1030/03

SUSSEX BUILDING CONSULTANCY LIMITED

CARETAKERS COTTAGE, ANGMERING SCHOOL, GREENWOOD DRIVE, ANGMERING, WEST SUSSEX.

SCALE - 1/500 REV - DATE - 22/09/2015

partner LABC
3 NORTHCOTE ROAD
BOGNOR REGIS
PO21 5LZ
TEL/FAX - (01243) 861379

ARUN DISTRICT COUNCIL A/135/16/PL