


MERRIVALE, STATION ROAD, ANGMERING

SITE PLAN 1 : 500

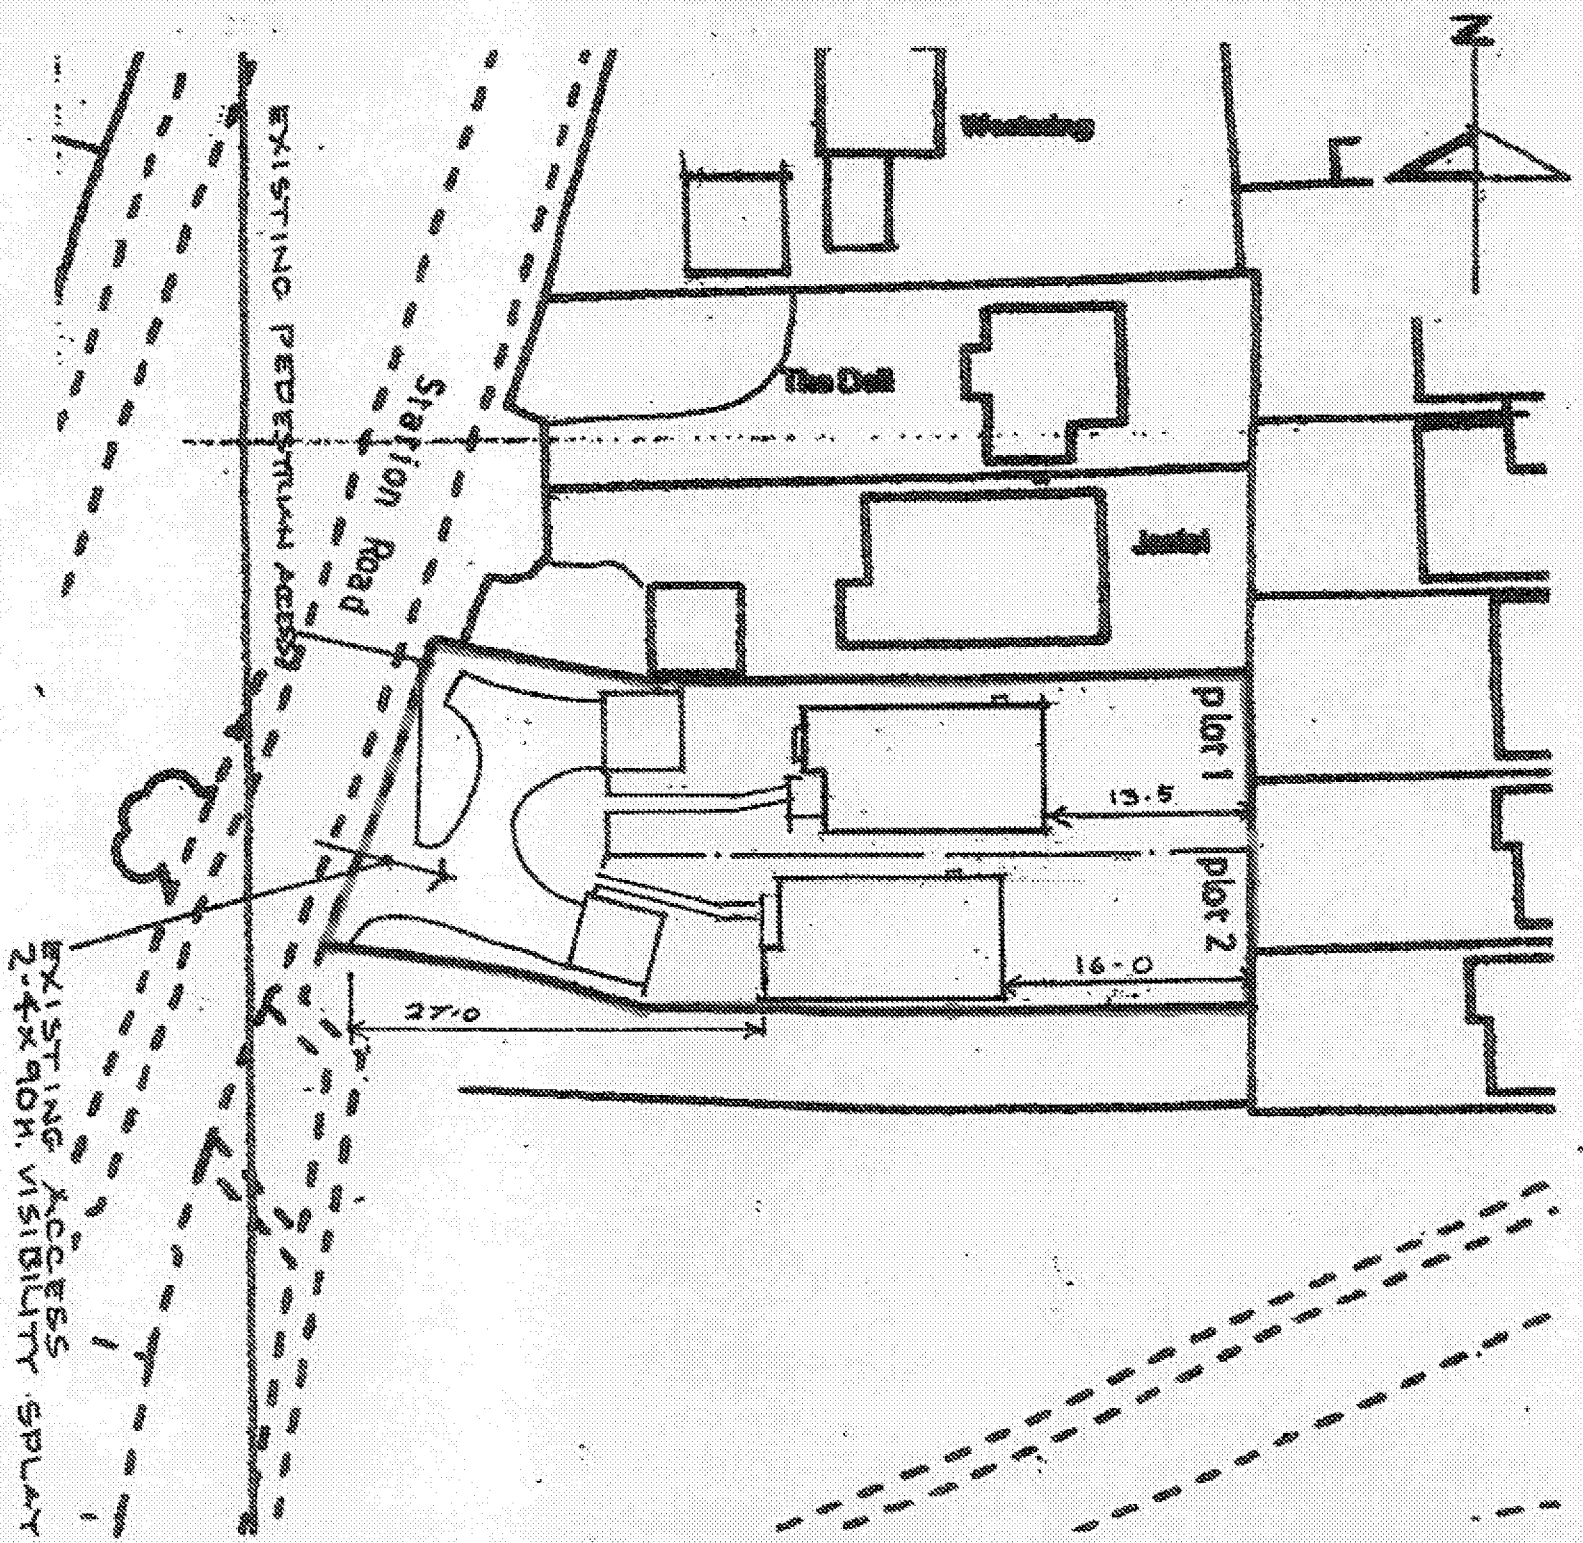

Drg.no. 1417123, March, 2014
O'NEILL ARCHITECTURAL SERVICES
TEL: (01243) 531333.