



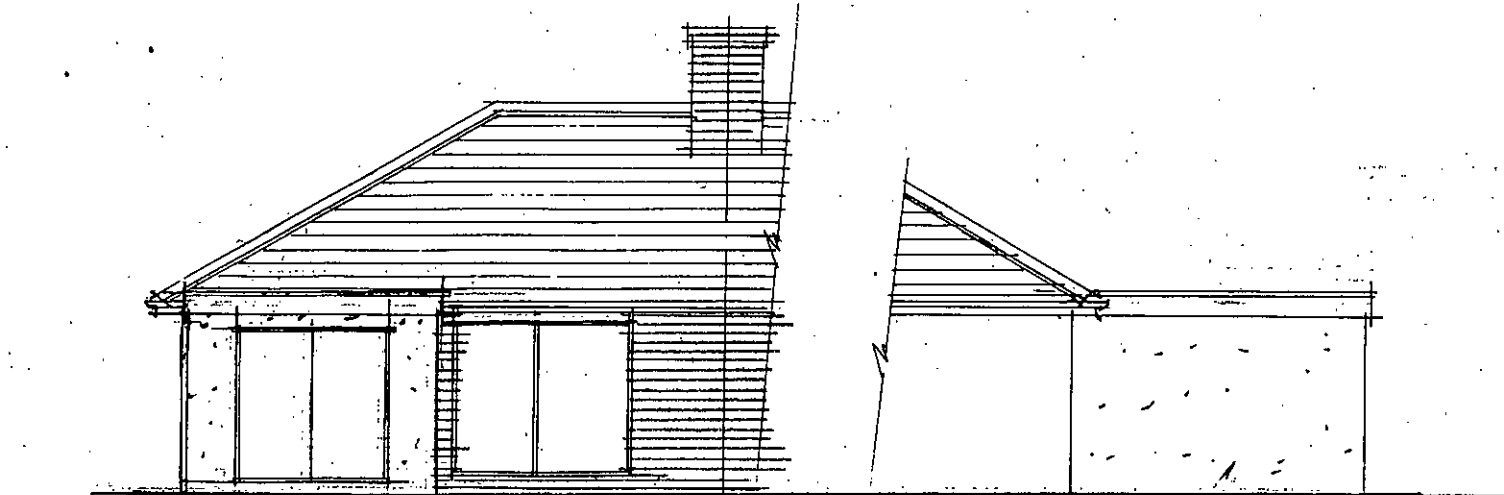


South 1:100

West

2000/2000 FINISH

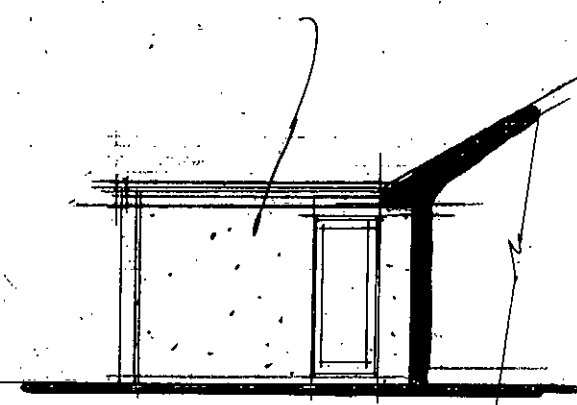

East

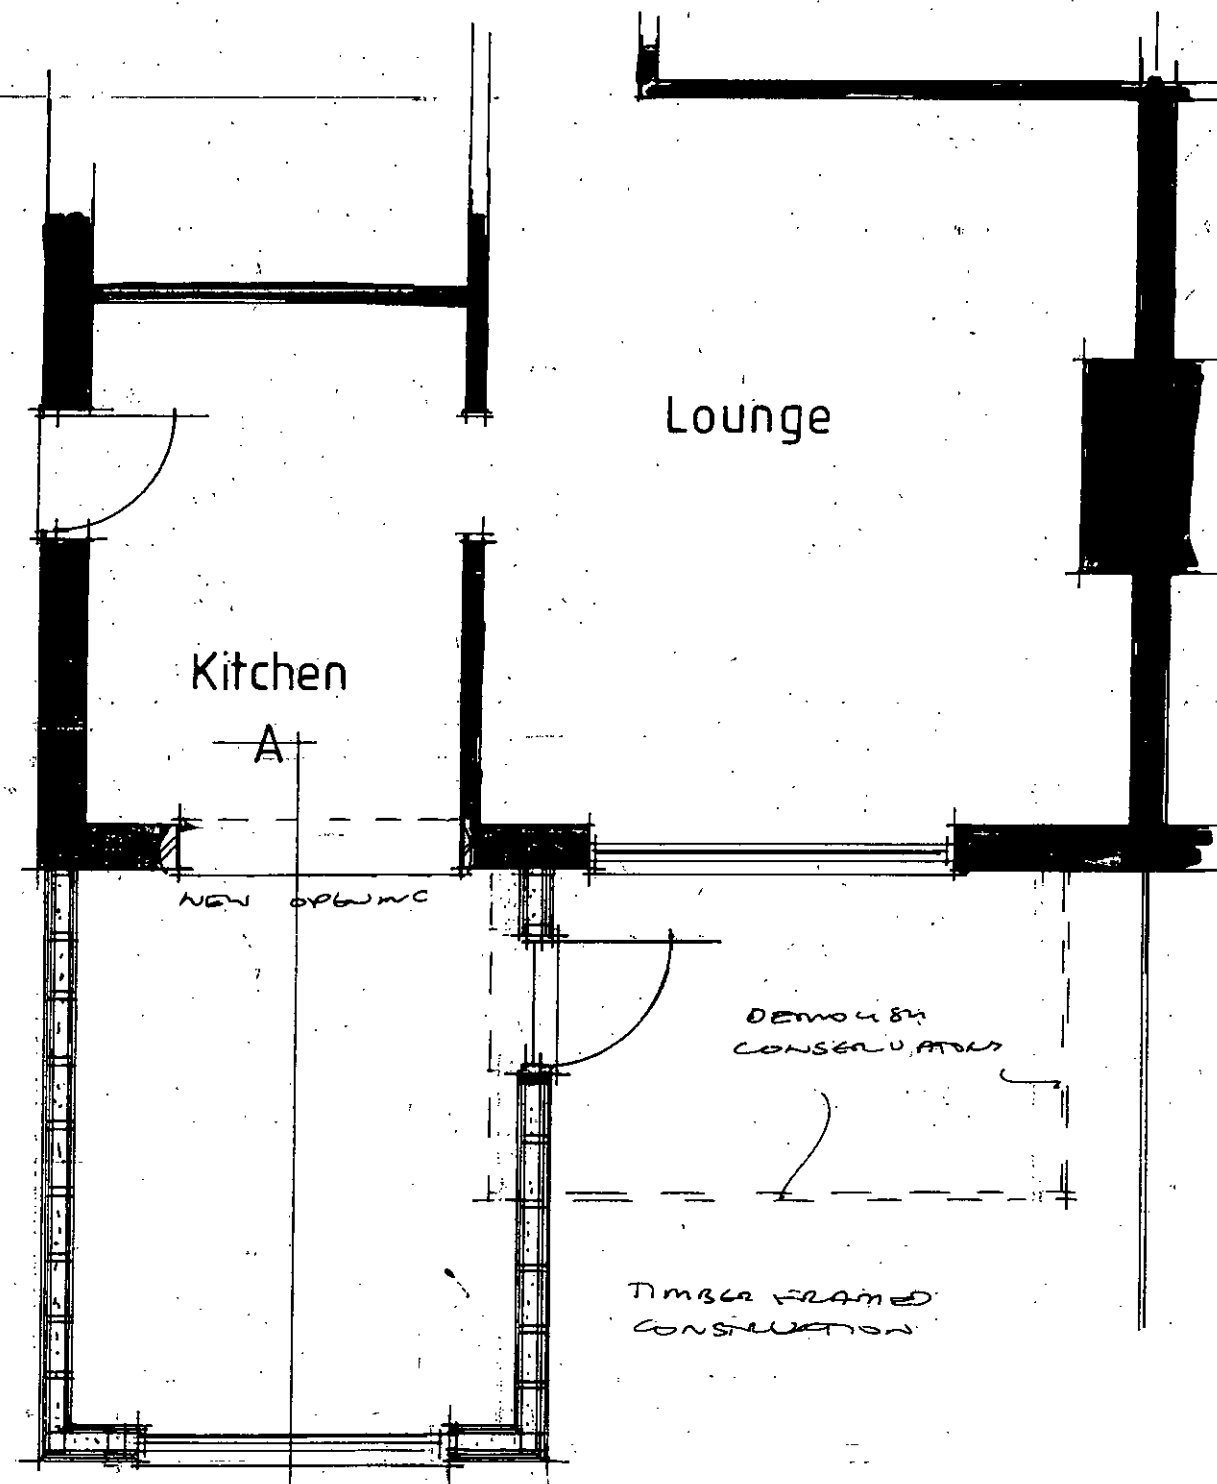

Lounge

Kitchen

A

NEW OPENING


DEMOLISH
CONSERVATORY

TIMBER FRAMED
CONSTRUCTION

2550 to GARAGE 3330

3850 to BOAT

Plan 1:50

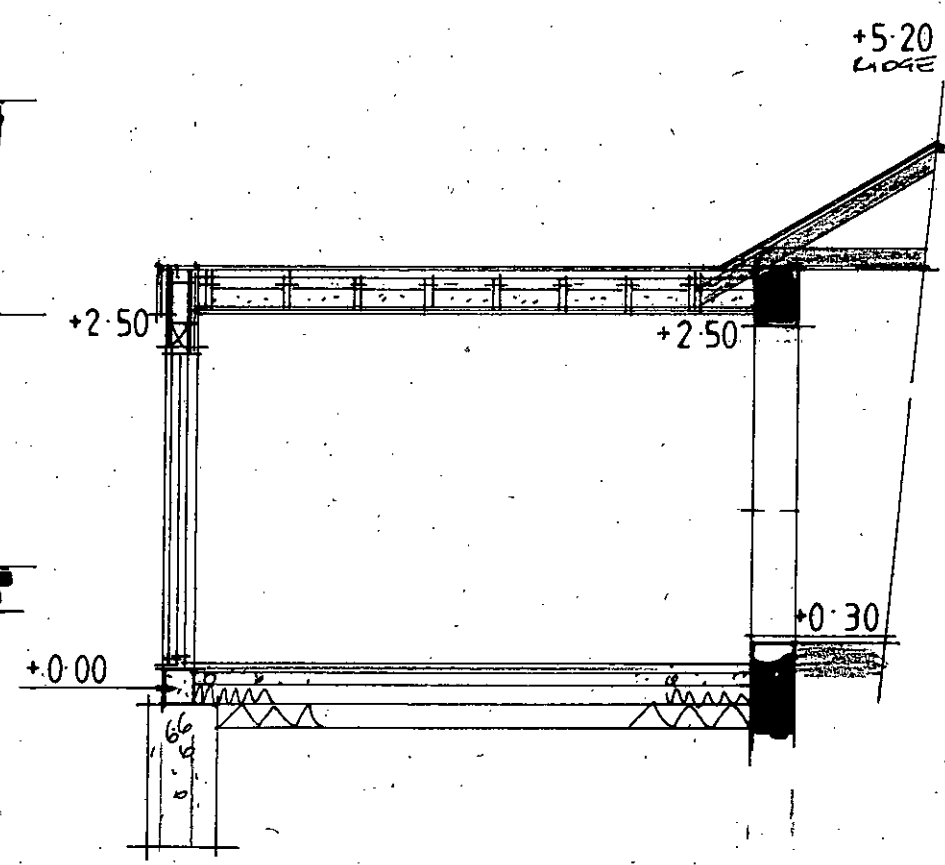

Section AA

AJ SALTER & SON
Architectural Technicians
and Surveyors
50 WINDSOR ROAD, WORTHING,
WEST SUSSEX, BN11 2LY
Tel/Fax: (01903 209496)
E-mail: ajsalterandson@hotmail.com

C		
B		
A UPDATED FOR PLANNING APPLICATION SEPT 15 B		
Client	L. Mehmedovic Esq.	
Address	46 Ashurst Way : East Preston	
Drawing	Extension	No. 6315 : 1A
Scale	1:50 1:100	Drawn B
		Date AUG 15