


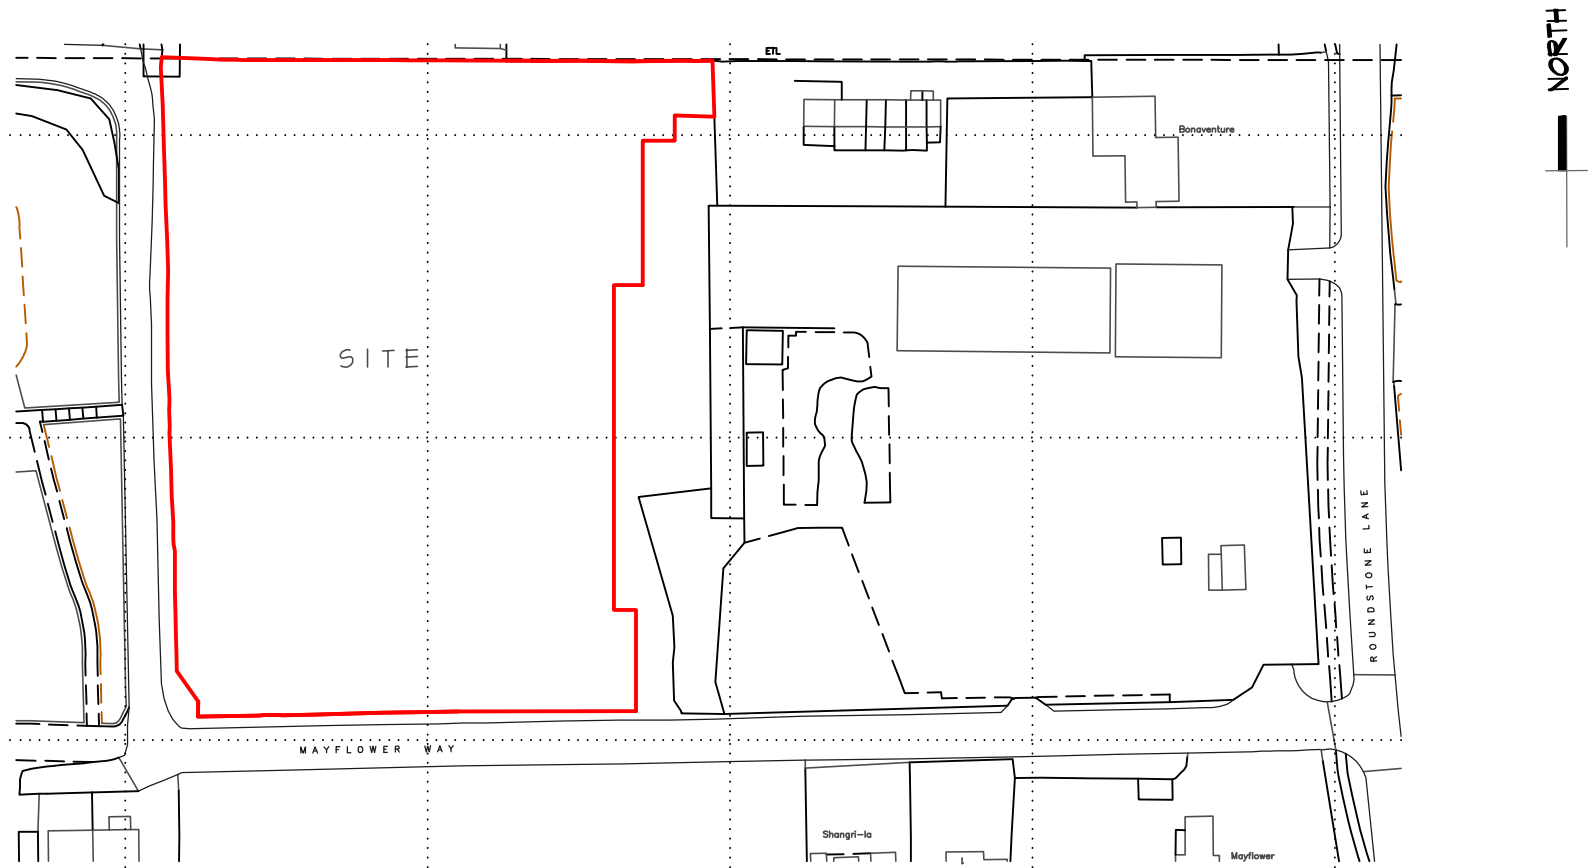

Ordnance Survey (c) Crown Copyright 2014. All rights reserved. Licence number 100022432

0 10 20 m
1:1250 SCALE @ A3



client	GRAYFERN HOMES			
project	RESIDENTIAL DEVELOPMENT LAND OFF MAYFLOWER WAY ANGMERING, WEST SUSSEX BN16 4AY			
drawing	LOCATION PLAN			
scale	date	job no.	dwg no.	rev.
1:1250 @A3	APRIL 18 1701	1.01	-	-

This drawing is the copyright of Crossley Design Architecture