


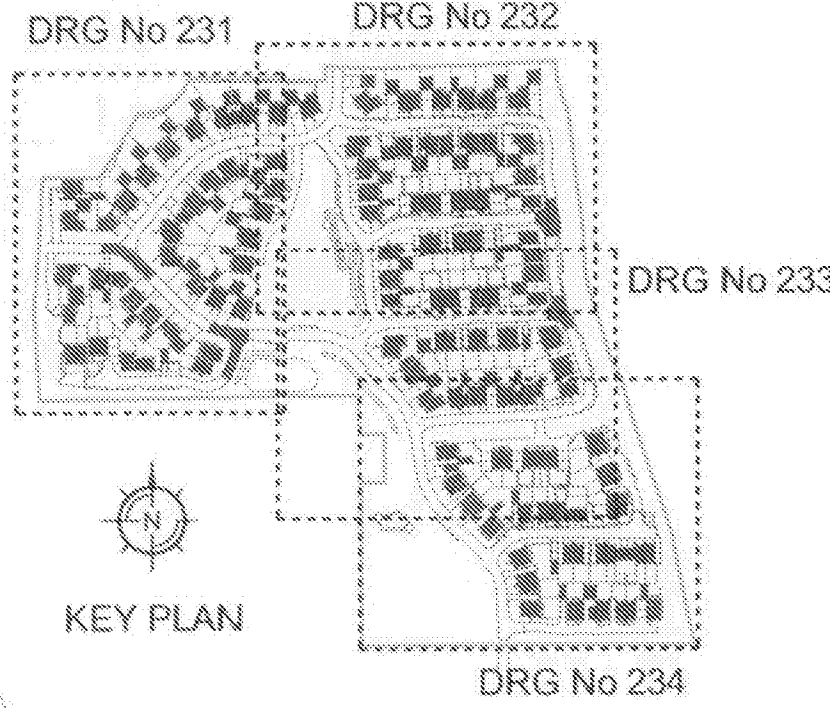

NOTES:

1. All dimensions to be checked on site. All details and if necessary relating to sub-Contractors work must be checked and agreed between the sub-Contractor or supplier and the general Contractor.
2. This drawing is to be read in conjunction with all relevant Architect's and Engineer's drawings and specifications.
3. The main Contractor is responsible for ensuring the stability of the structure whilst the works are in progress.
4. Any information given regarding existing underground services is given in good faith after consultation with the relevant authority. No liability is accepted by the Consultant and the main Contractor is responsible for obtaining and checking all information and taking due care and attention whilst undertaking the works.

KEY:

- 75mm ramped level change
- Asphalt Concrete Carriageway construction
- Type 1 Footway construction
- Vehicle crossover construction
- Block paving road construction (Colour buff)
- Block paving road construction (Colour granite)
- Block paving change in pattern only
- Driveway construction
- Highway verge
- Pumping Station Compound terrace construction
- 400 x 400 x 50mm Blister tactile paving, colour: Buff
- Road markings
- Road marking reference to 'The Traffic Signs Regulations and General Directions 2002'
- Road marking size/thickness
- Existing kerb to remain
- 125 x 250 half battered HB2 kerb with 100mm upstand
- 125 x 150 bull nosed BN kerbs with transition kerbs, 0-6mm pedestrian crossings, 25mm vehicular crossings
- 50 x 150 Type EF precast concrete edging
- Sign post / location of sign on lamp column

NOTES:

For construction details see drawings 501 and 503
For detailed soft landscaping proposals see ACD drawings BSH1576 11-12
For private paths, patios and garden construction types see Architect's external works drawings

C: 11.09.14 / A/D: Extent of road revised
B: 01.08.14 / A/D: Updated to suit client's comments and latest external works layout
A: 17.07.14 / A/D: Extent of tarmac and blockwork carriageway revised

Issue Status: **TENDER**

11 Tongstien Building
George Street
Fishergate
Saxton
BN41 1RA
Tel: 01273 424424
Fax: 01273 424425
email: design@civil.co.uk

**the civil
Engineering
Practice**

Client: Barratt David Wilson Southampton
Project: Swanbourne Park Angmering
Title: Site Layout
Proposed Surface Finishes
Sheet 4 of 4

Drawn: A Davies
Designed: A French
Date: May 2014
Checked: []
Project No: 22067
Drawing No: 234
Rev: C
Scale: 1:250 @ A1