


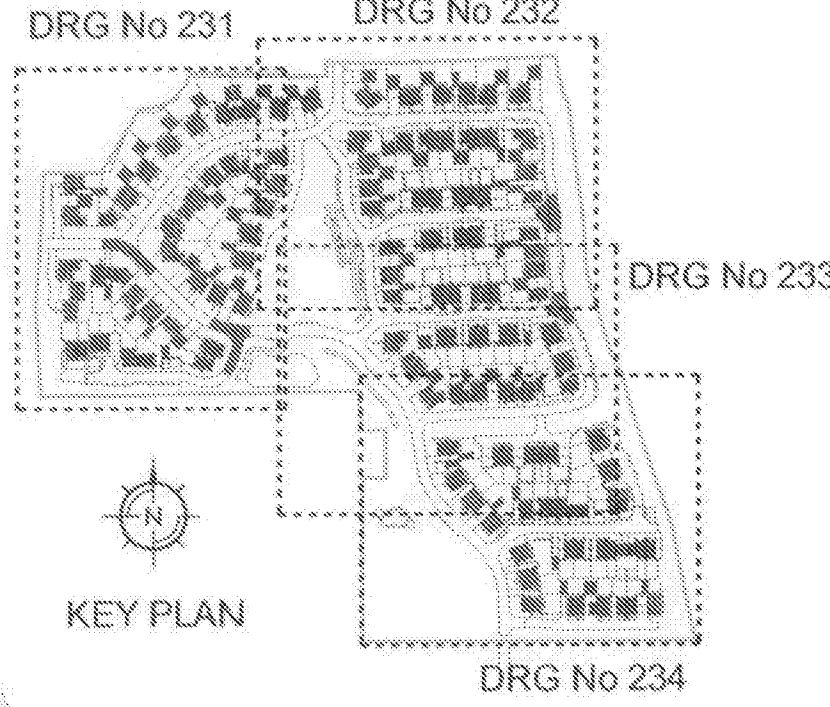

**NOTES:**

1. All dimensions to be checked on site. All details and dimensions relating to sub-Contractors work must be checked and agreed between the sub-Contractor or supplier and the general Contractor.
2. This drawing is to be read in conjunction with all relevant Architects and Engineer's drawings and specifications.
3. The main Contractor is responsible for ensuring the stability of the structure whilst the works are in progress.
4. Any information given regarding existing underground services is given in good faith after consultation with the relevant authority. No liability is accepted by the Consultant and the main Contractor is responsible for obtaining and checking all information and taking due care and attention whilst undertaking the works.

**KEY:**

- 75mm ramped level change
- Asphalt Concrete Carriageway construction
- Type 1 Footway construction
- Vehicle crossover construction
- Block paving road construction (Colour buff)
- Block paving road construction (Colour kerbside)
- Block paving change in pattern only
- Driveway construction
- Highway verge
- Pumping Station Compound terrace construction
- 400 x 400 x 50mm Blister tactile paving colour: Buff
- Road markings
- Road marking reference to 'The Traffic Signs Regulations and General Directions 2002'
- Road marking size/thickness
- Existing kerb to remain
- 125 x 250 half battered H/B2 kerb with 150mm upstand
- 125 x 150 bull nosed BN kerbs with transition kerbs, 60mm pedestrian crossings, 25mm vehicular crossings
- 50 x 150 Type EF precast concrete edging
- Sign post / location of sign on lamp column

**NOTES:**

For construction details see drawings 501 and 503  
For detailed soft landscaping proposals see ACD drawings BSH1515/151-20  
For private paths, patios and garden construction types see Architect's external works drawings

C: 11.09.14 [AJD] Extent of road revised  
B: 01.06.14 [AJD] Updated to suit client's comments and latest external works layout  
A: 17.07.14 [AJD] Extent of tarmac and blockwork carriageway revised

Issue Status: **TENDER**

11 Tungsten Building  
George Street  
Fishergate  
Saxons  
BN41 1RA  
Tel: 01273 424424  
Fax: 01273 424425  
email: design@civil.co.uk

**the civil**  
**Engineering**  
**Practice**

Client: Barratt David Wilson Southampton  
Project: Swanbourne Park  
Angmering

Title: Site Layout  
Proposed Surface Finishes  
Sheet 4 of 4

Drawn: A Davies  
Checked: May 2014  
Engineer: A French  
Scale: 1:250 @ A1

Project No: 22067  
Sheet No: 234  
Revision: C