


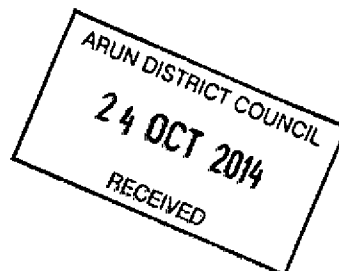

Planning and Development Services
Arun District Council
Arun Civic Centre
Maltravers Road
Littlehampton
West Sussex
BN17 5LF



Developer Services
Southern Water
Sparrowgrove House
Sparrowgrove
Otterbourne
Hampshire
SO21 2SW

Tel: 0330 303 0119

Email: developerservices@southernwater.co.uk

Your Ref

A/137/14/DOC

Our Ref

PLAN-007755

Date

22/10/2014

Dear Sir


Proposal: Application for the approval of details reserved by conditions 3 (materials), 4 (retained trees), 6 (surface water drainage on highway), 11 (Construction Management Plan), 12 (Travel Plan), 13 (programme of archaeological work), 14 (ecological mitigation report), 18 (foul water sewerage), 19 (Southern Water), 20 (surface water drainage), 21 (SUDs system), 22 (refuse/recycling bins), 23 (low carbon energy) & 24 (vehicular & pedestrian access links) imposed under planning permission A/82/12/.

Site: Land East of Roundstone Lane, Angmering, BN16 4AL.
A/137/14/DOC


Thank you for your letter of 26/09/2014.

The submitted water protection measures as shown in the submitted drawing are satisfactory. Southern Water would have no objections to discharge condition relating to protection of the existing public water supply main.

Yours sincerely

 
Developer Services

SOUTHERN WATER

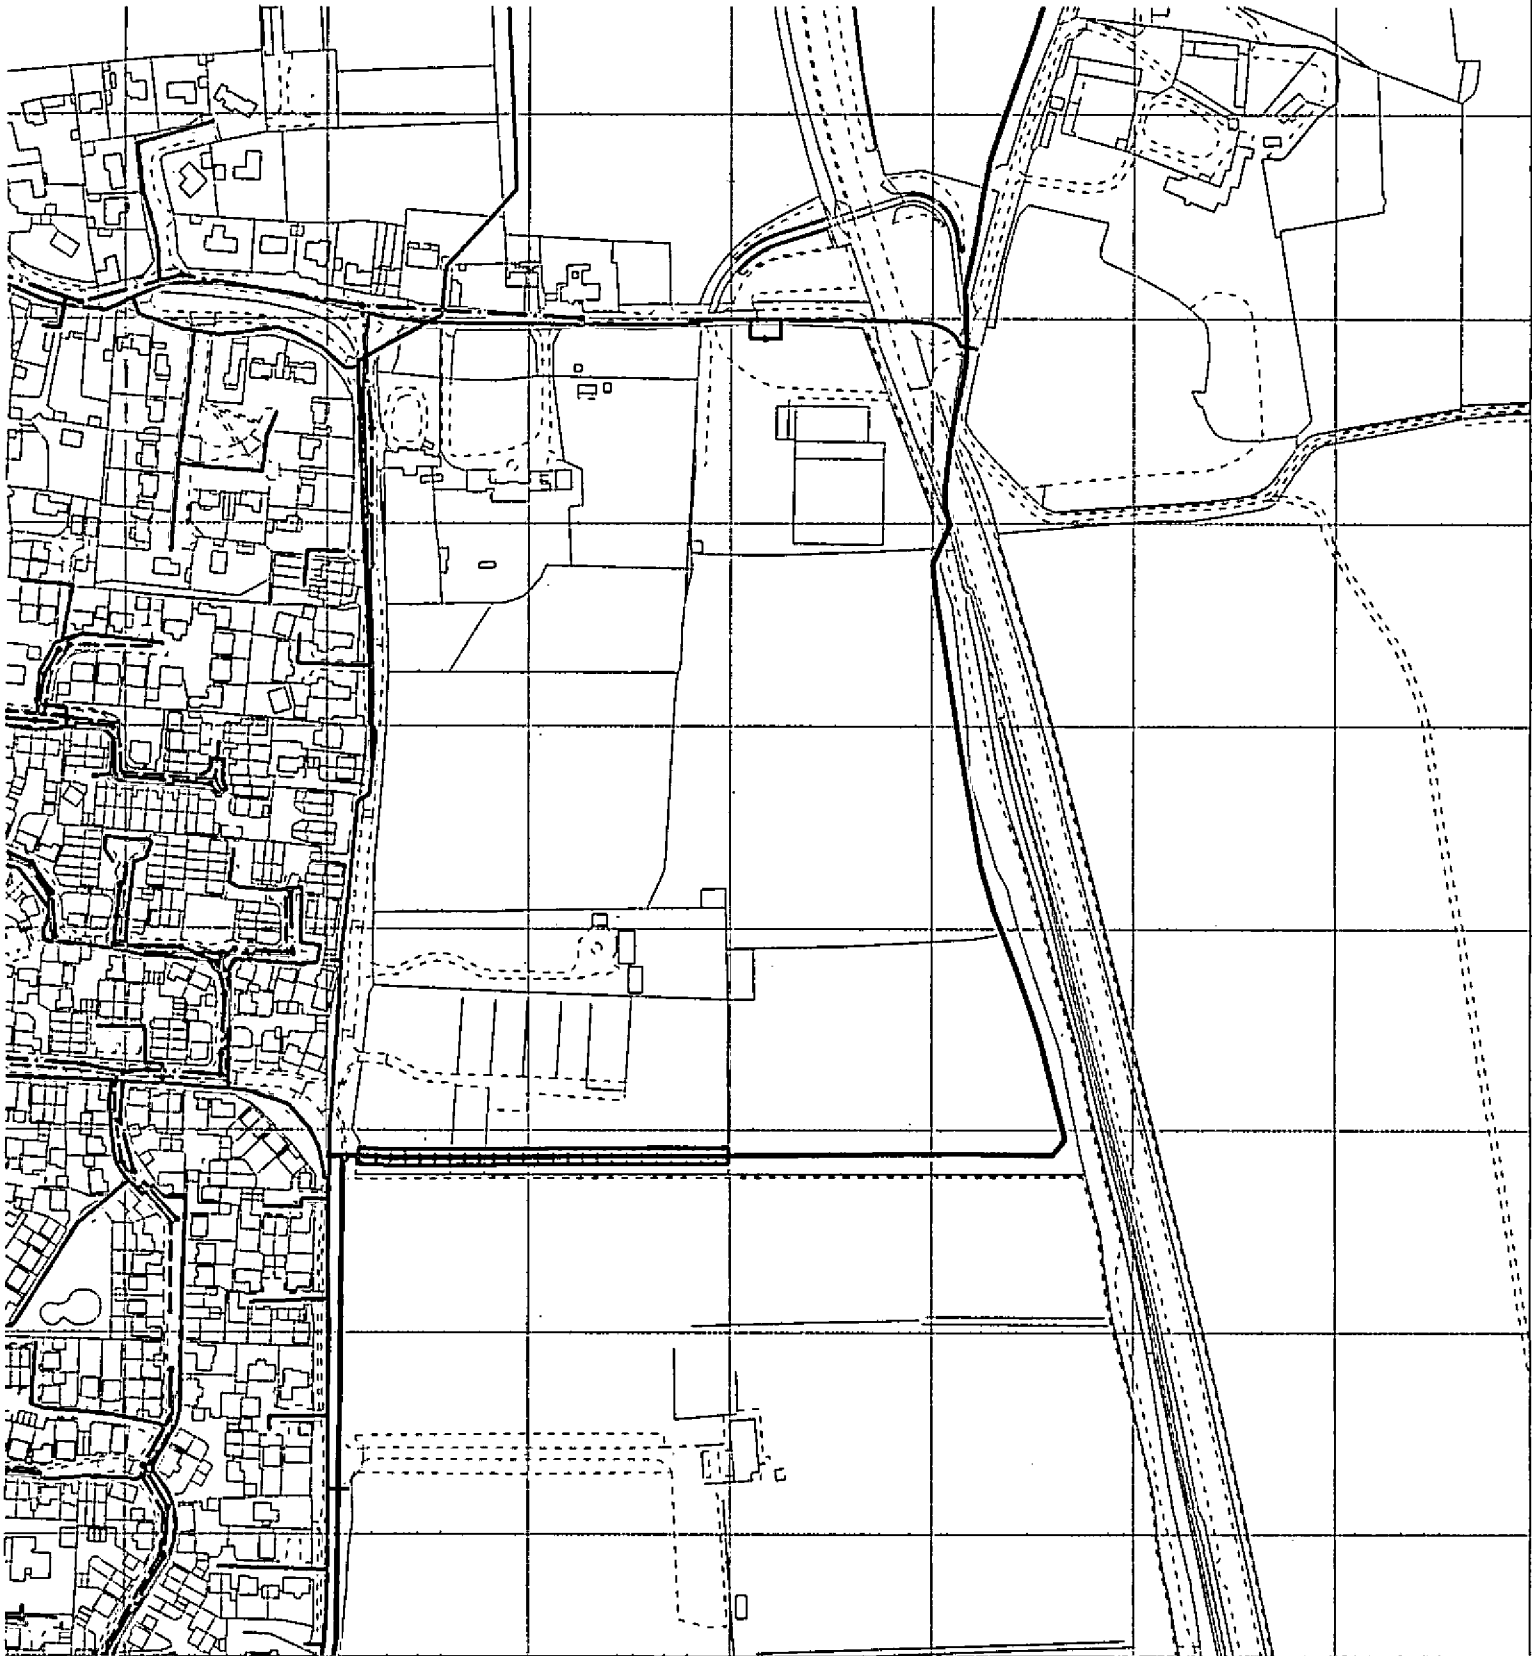

The positions of pipes shown on this plan are believed to be correct, but Southern Water Services Ltd accept no responsibility in the event of inaccuracy. The actual positions should be determined on site.

Based upon Ordnance Survey Digital Data with the permission of the controller of H.M.S.O. Crown Copyright Reserved Licence No. WIJ 298530

O.S. REF: TQ0703NE

Scale: 1:3600

Screen Print

WARNING: BAC pipes are constructed of Bonded Asbestos Cement

WARNING: Unknown (UNK) materials may include Bonded Asbestos Cement



Printed By: banuh

Date: 26-10-2012

Southern Water MapGuide Browser

Requested By:

