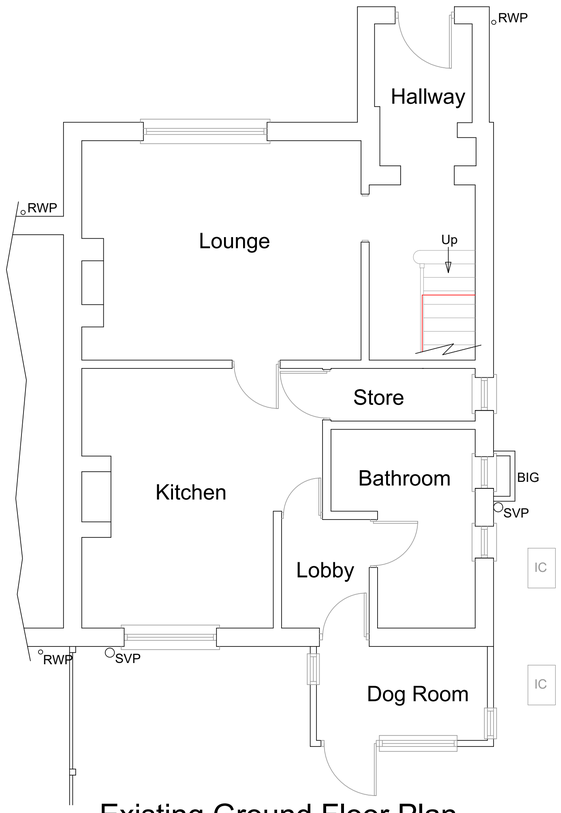

Existing Ground Floor Plan

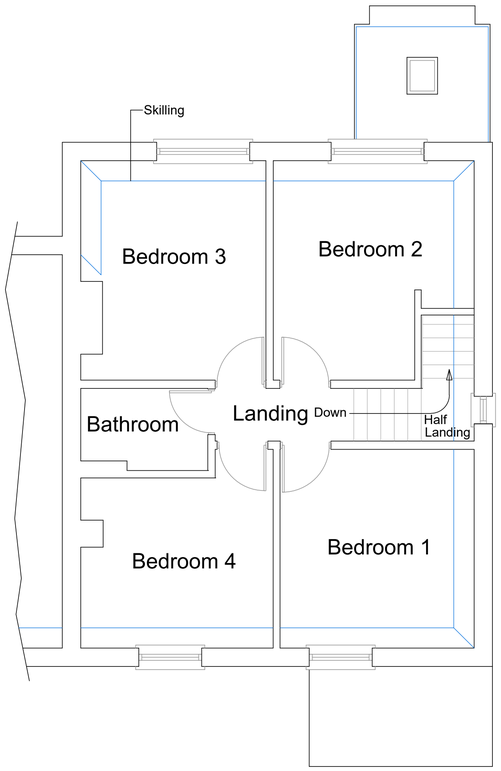

Existing First Floor Plan

EXISTING FLOOR PLAN 1:50

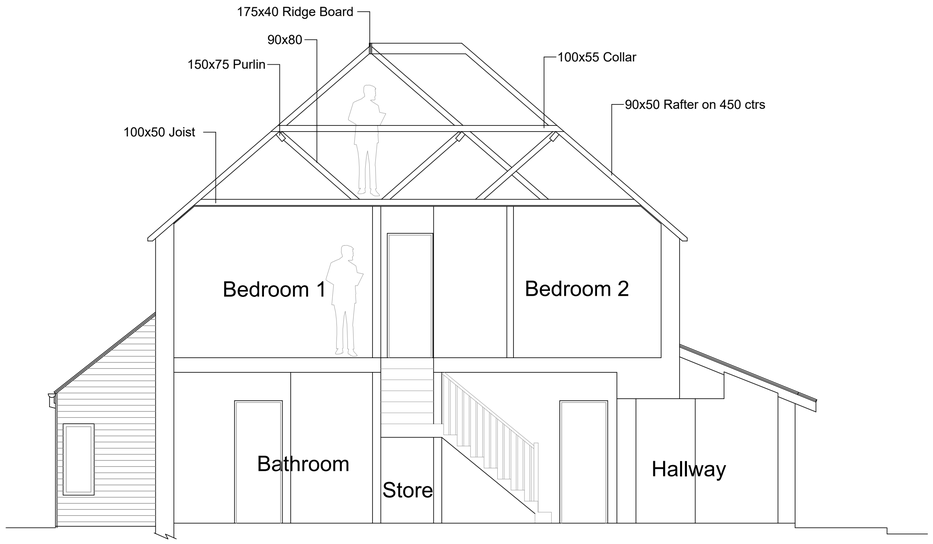

SECTION A-A 1:50
with context

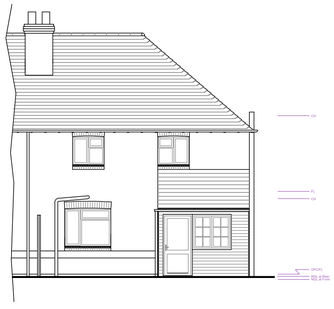

Existing Rear (West) Elevation

Existing Side (South) Elevation

Existing Front (East) Elevation

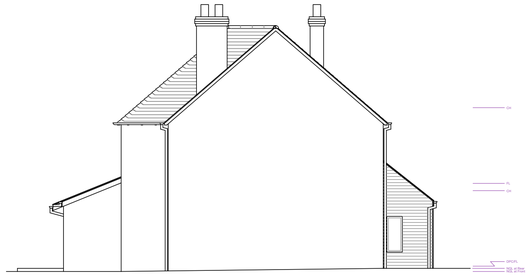

Existing Side (North) Elevation

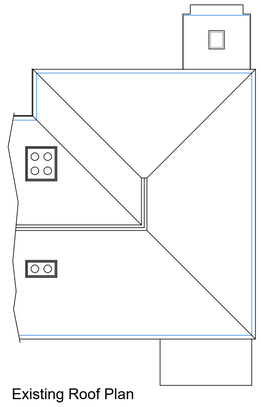

Existing Roof Plan

EXISTING ROOF PLAN 1:100

EXISTING ELEVATIONS 1:100

All dimensions to be checked on site prior to commencement of work, except for planning purposes.

This drawing is the copyright of
CALDOTEC LTD
and may not be copied, altered or reproduced in any way without written authority.

CALDOTEC LTD

41 WILLOWHAYNE AVENUE
EAST PRESTON
WEST SUSSEX
BN16 1PL

Telephone
01903 859176

EXISTING FLOOR PLANS, ELEVATIONS & ROOF PLAN
61 Palmer Road
Angmering
West Sussex
BN16 4LJ

CLIENT McLatchie

Issue	Details	Drawn	Check	Date

SCALE AS SHOWN on A1
DATE <19/09/19>
DRAWING NUMBER Palmer/01