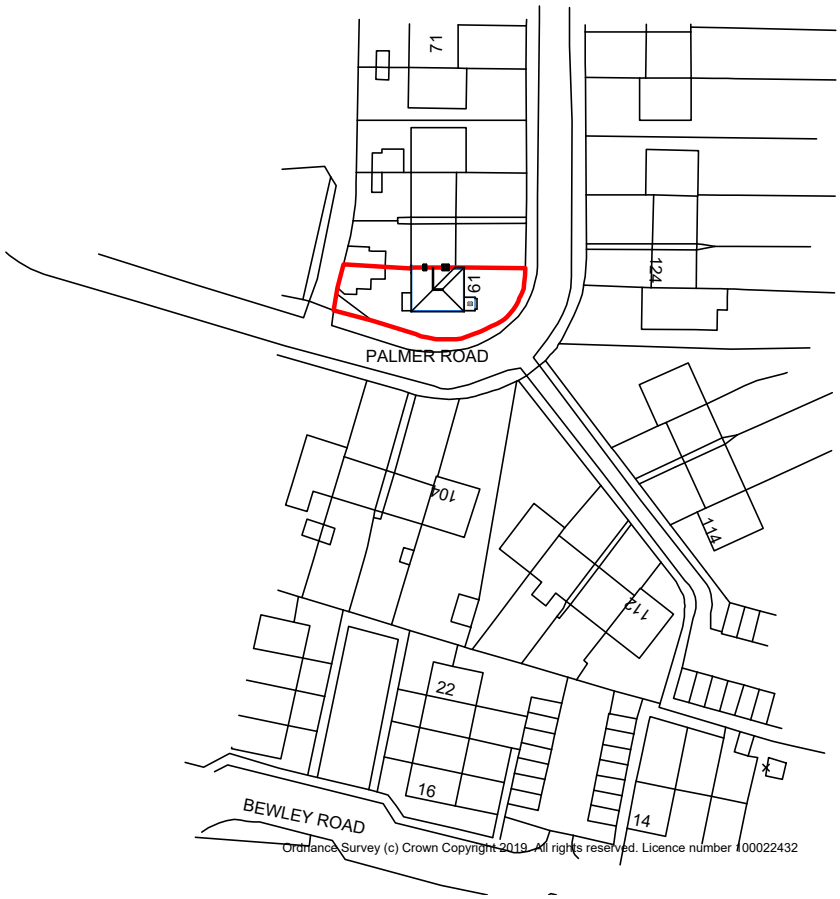

LOCATION 1:1250

5 0 10 20 30 40 50

Scale bar 1:1250

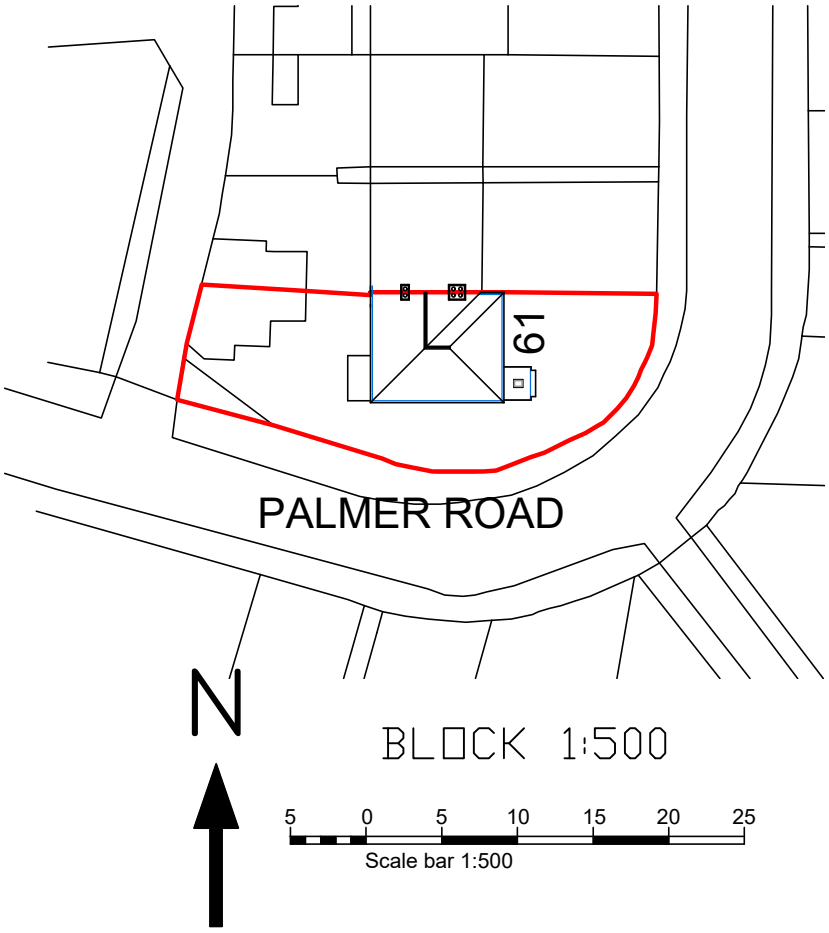

BLOCK 1:500

5 0 5 10 15 20 25

Scale bar 1:500

All dimensions to be checked on site prior to commencement of work, except for planning purposes.

This drawing is the copyright of
CALDOTEC LTD
and may not be copied, altered or reproduced in any way without written authority.

CALDOTEC LTD

41 WILLOWHAYNE AVENUE
EAST PRESTON
WEST SUSSEX
BN16 1PL

Telephone
01903 859176

EXISTING LOCATION & BLOCK PLANS

61 Palmer Road
Angmering
West Sussex
BN16 4LJ

CLIENT McLatchie

Issue	Details	Drawn	Check	Date

SCALE AS SHOWN on A4
DATE 19/09/19
DRAWING NUMBER Palmer/01a