




SOUTH ELEVATION

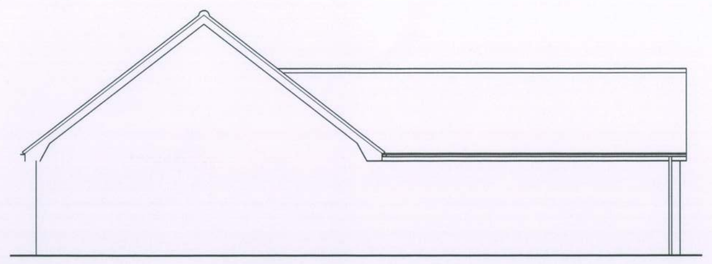


EAST ELEVATION

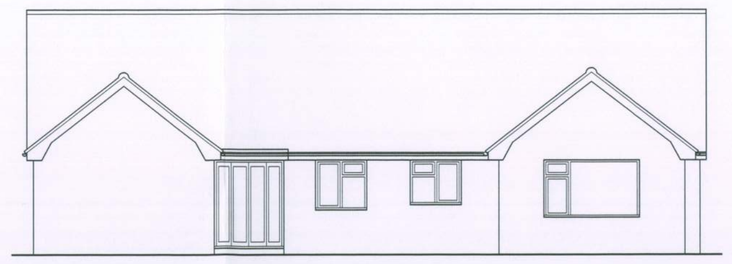


NORTH ELEVATION

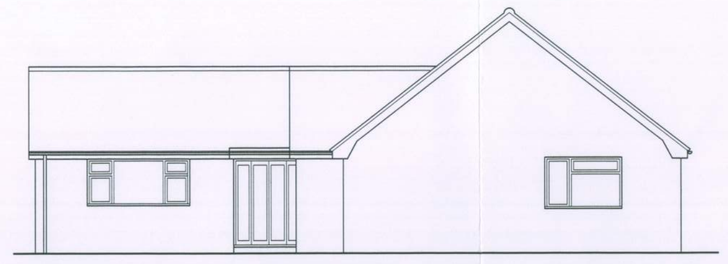

WEST ELEVATION

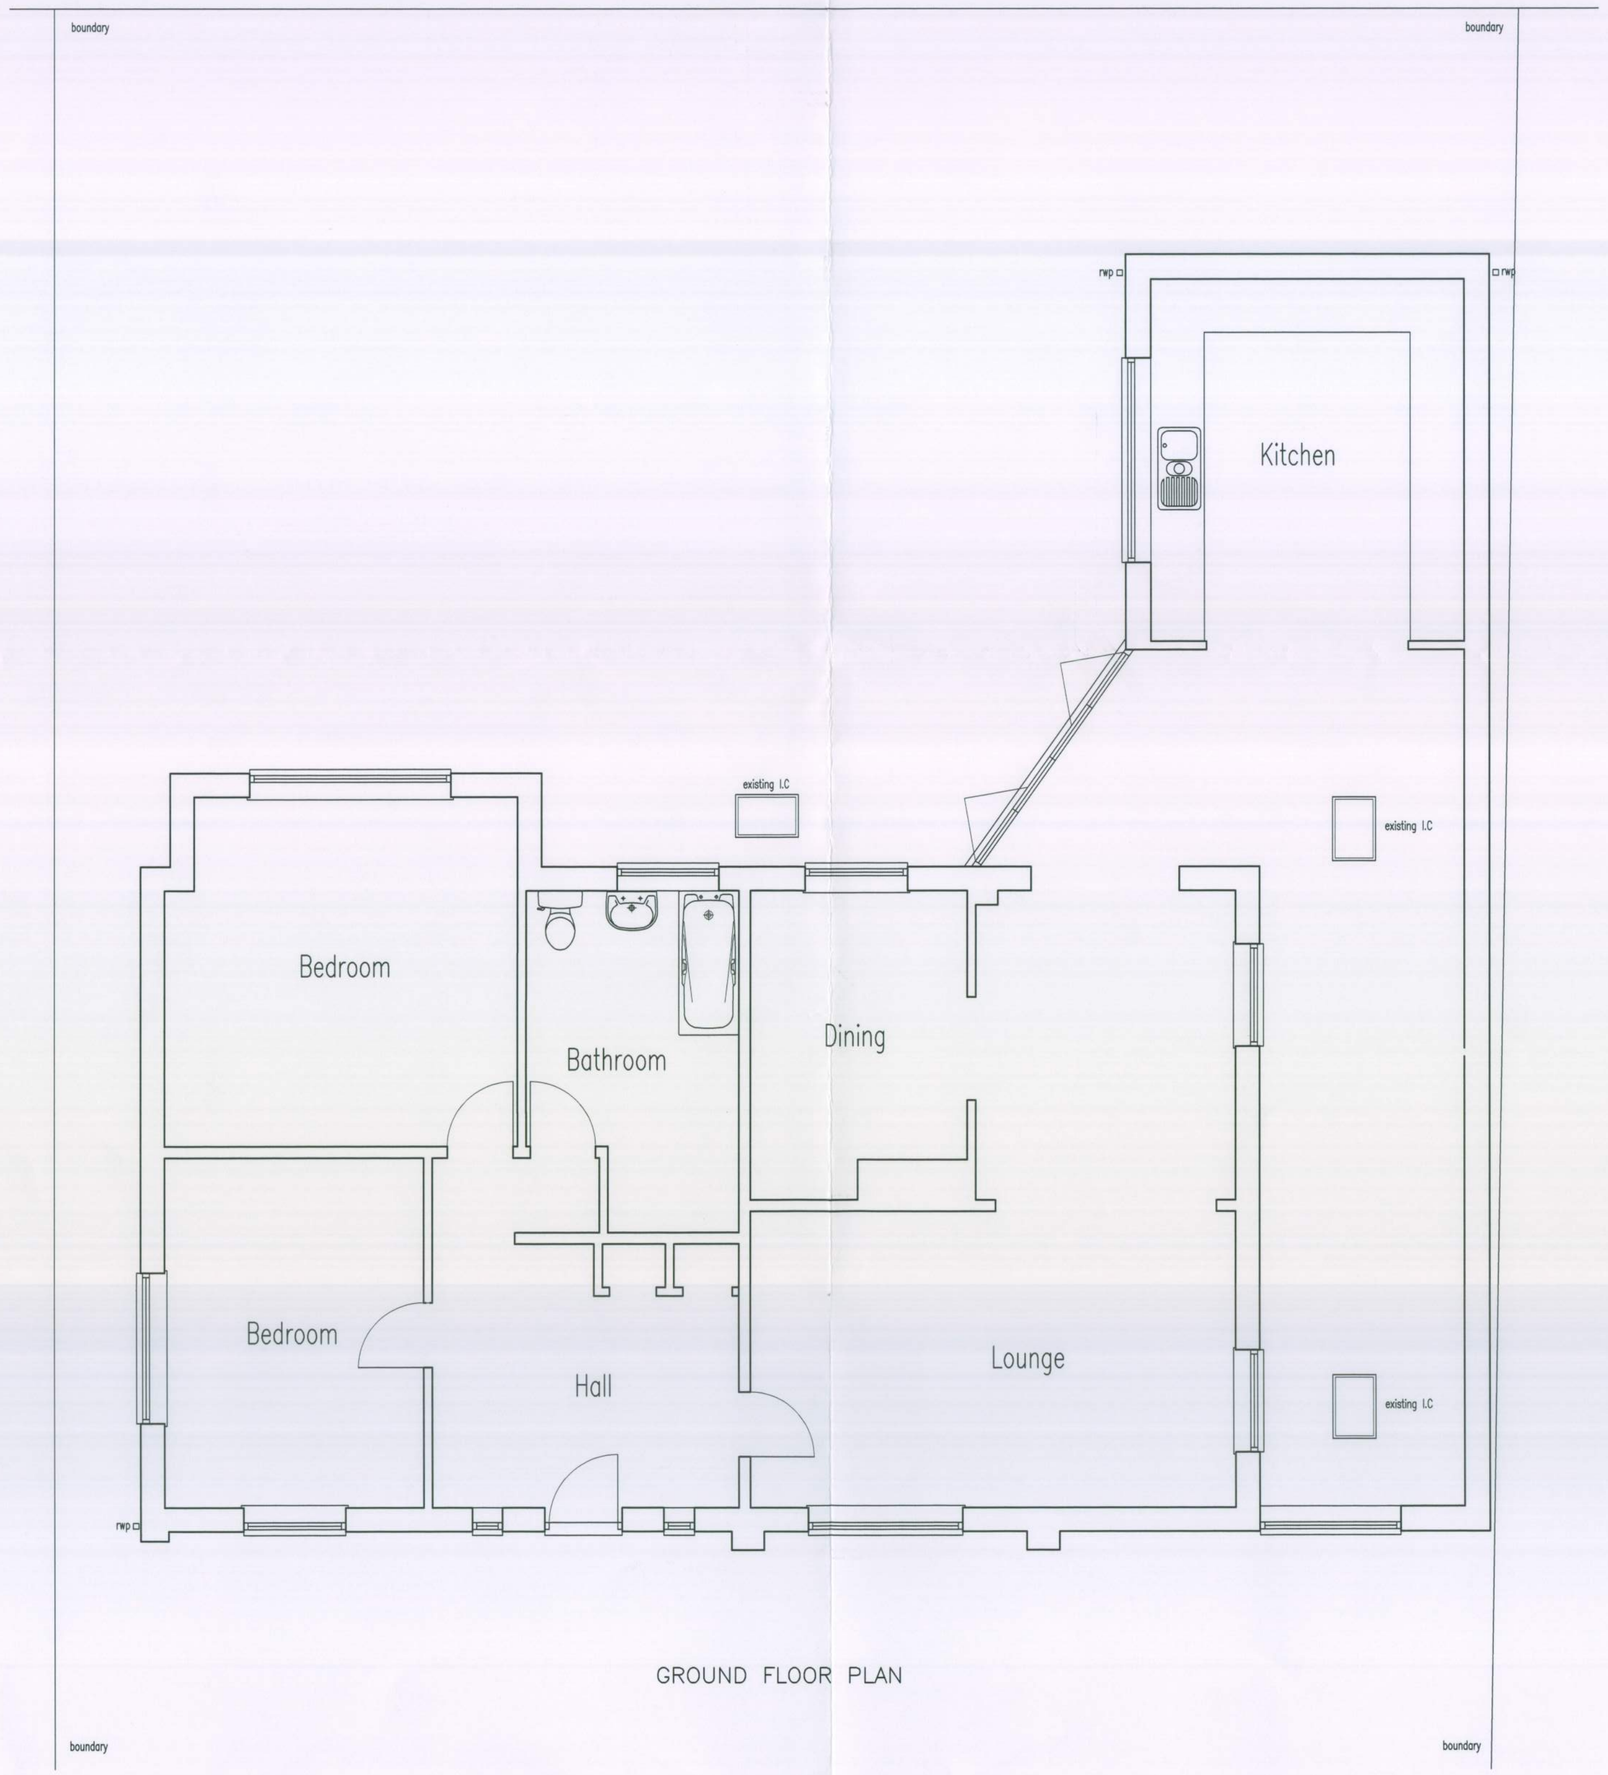

GROUND FLOOR PLAN

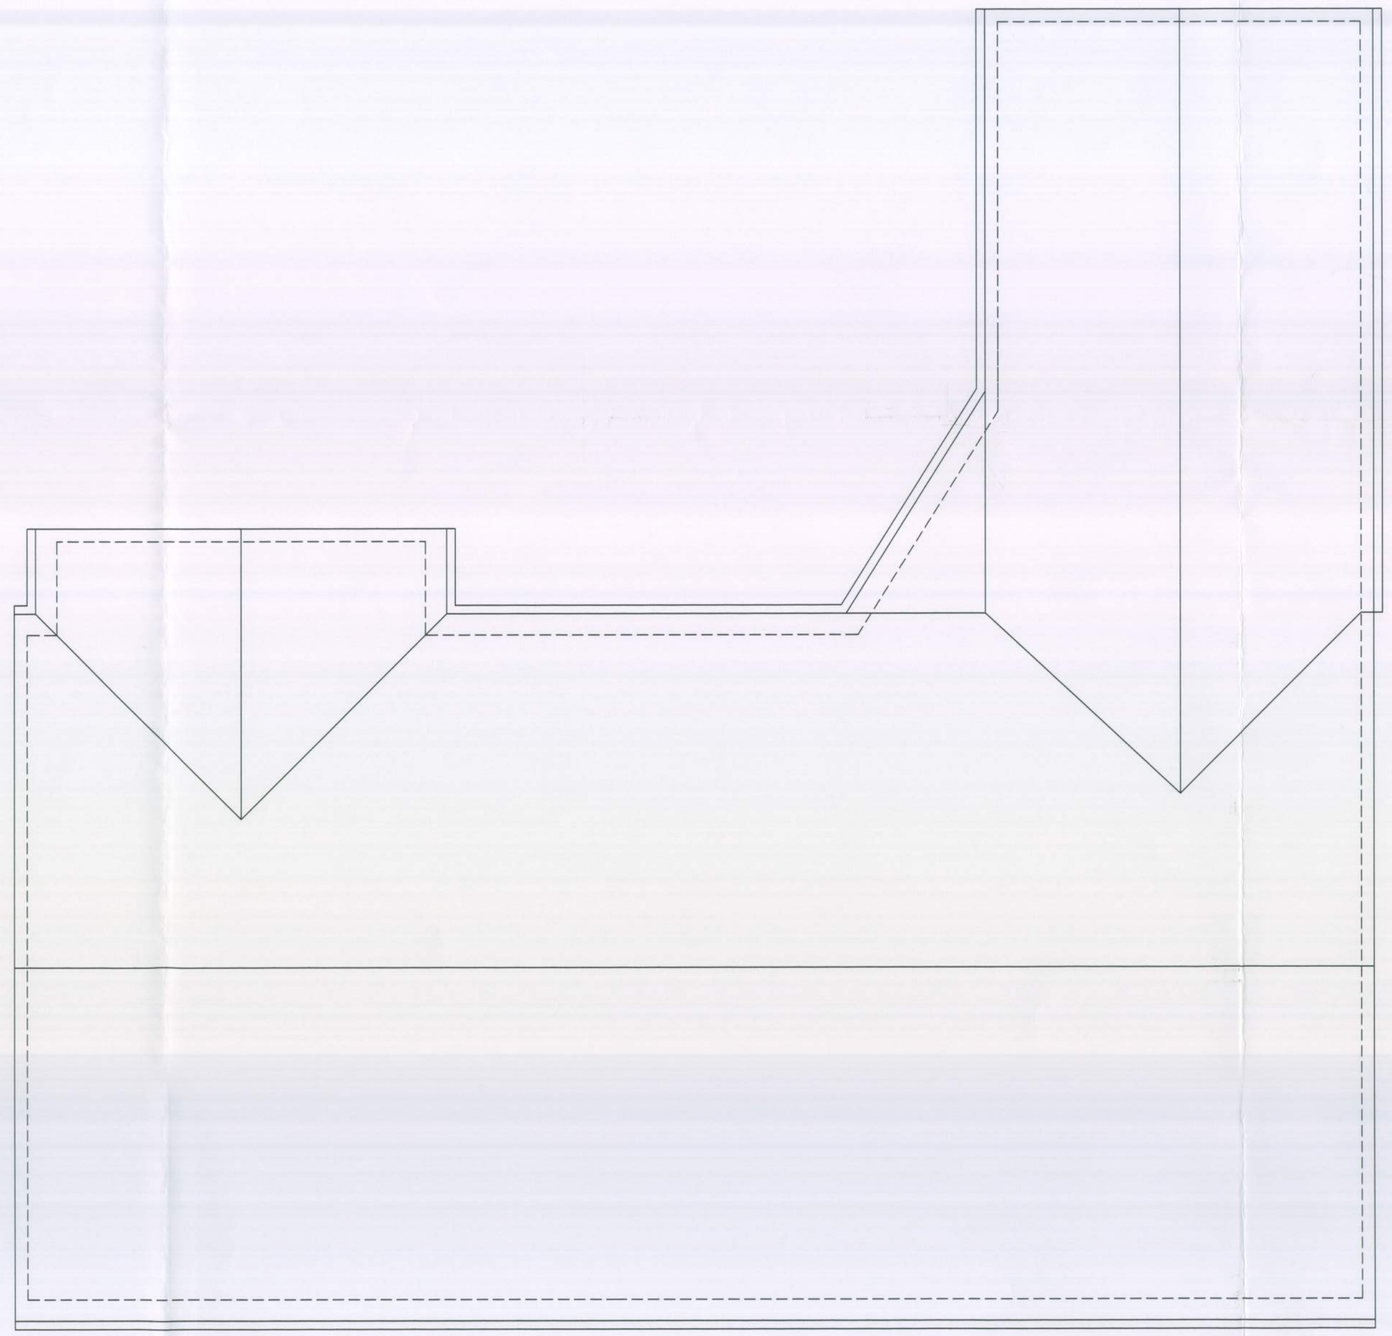

ROOF LAYOUT

REVISION

B·C·Building Consultants Limited

27 DELL DRIVE ANGMERING WEST SUSSEX BN16 4HE.
Telephone/Fax:(01903)786014 Mobile:(07881)493352

EXISTING PLANS AND ELEVATIONS
69 MILL ROAD AVENUE ANGMERING
WEST SUSSEX
SCALE 1:50, 1:100.
DATE 26.05.2011. DRG. NO. 3115/3

This drawing is the copyright of B.C. Building Consultants Limited. Written consent must be obtained before this drawing is copied or used for any purpose other than the one for which it was supplied. The contractor should check all dimensions on site. ~~No dimensions are to be scaled from this drawing.~~ It is the contractors responsibility to ensure that all works are in compliance with the current requirements of the statutory regulations.