


Block Plan of BN16 4NL

Proposed Plan – Proposed position of Dorma and Velux window

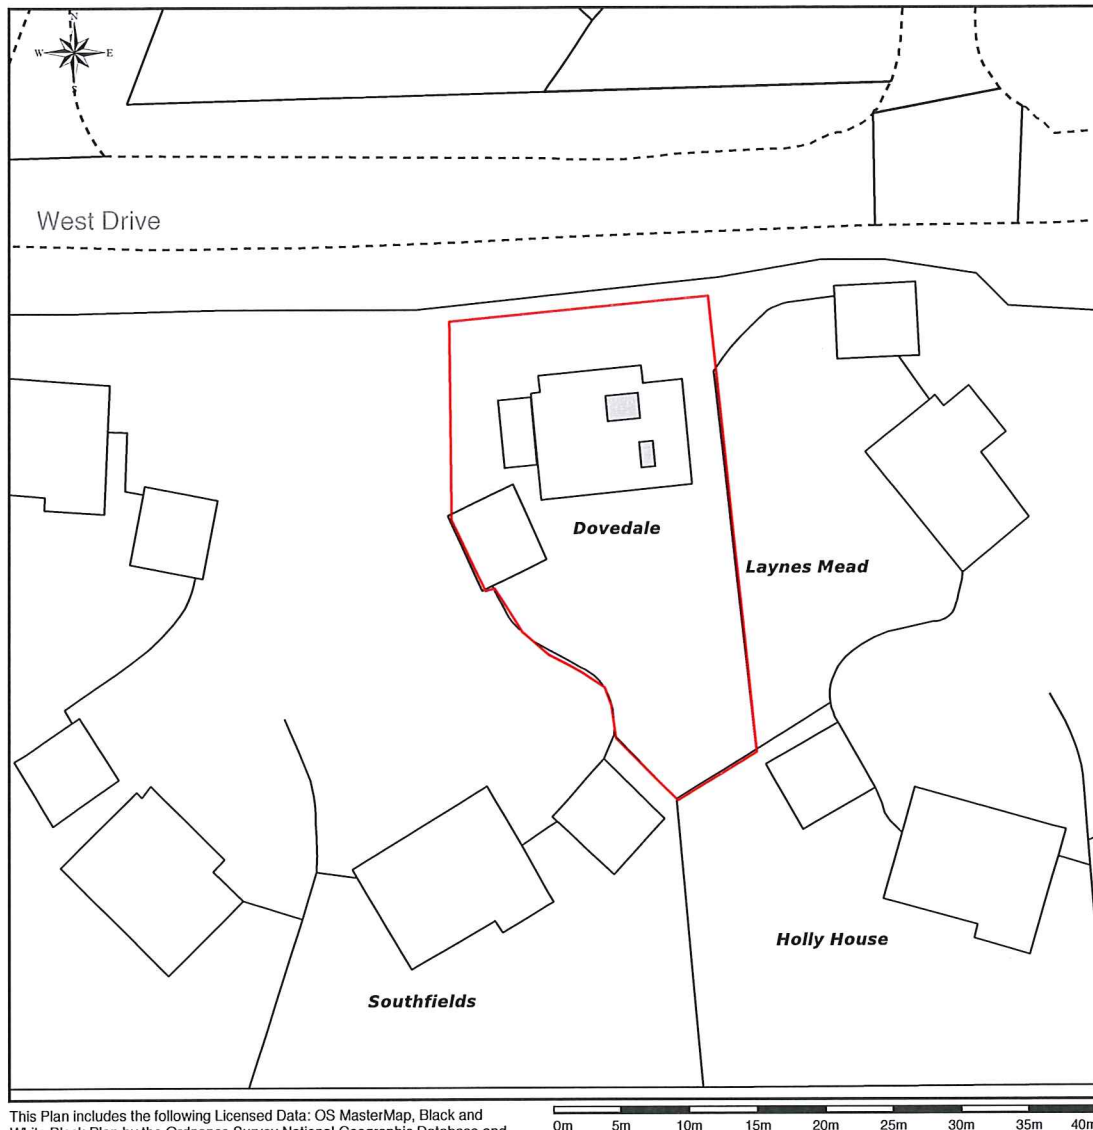

This Plan includes the following Licensed Data: OS MasterMap, Black and White Block Plan by the Ordnance Survey National Geographic Database and incorporating surveyed revision available at the date of production. Reproduction in whole or in part is prohibited without the prior permission of Ordnance Survey. The representation of a road, track or path is no evidence of a right of way. The representation of features, as lines is no evidence of a property boundary. © Crown copyright and database rights, 2014. Ordnance Survey 0100031673

0m 5m 10m 15m 20m 25m 30m 35m 40m

Scale: 1:500, paper size: A4

Dovedale, Angmering

Block plan 1:500

Project name	Dovedale, Angmering	Scale	1:500
Drawing Title	Proposed block plan	Date	01.10.2015
Drawing status	Planning	Drawn by	M Staniforth

plans ahead by **emapsite™**

Prepared by: Matthew Staniforth, 25-05-2014