
Proposed

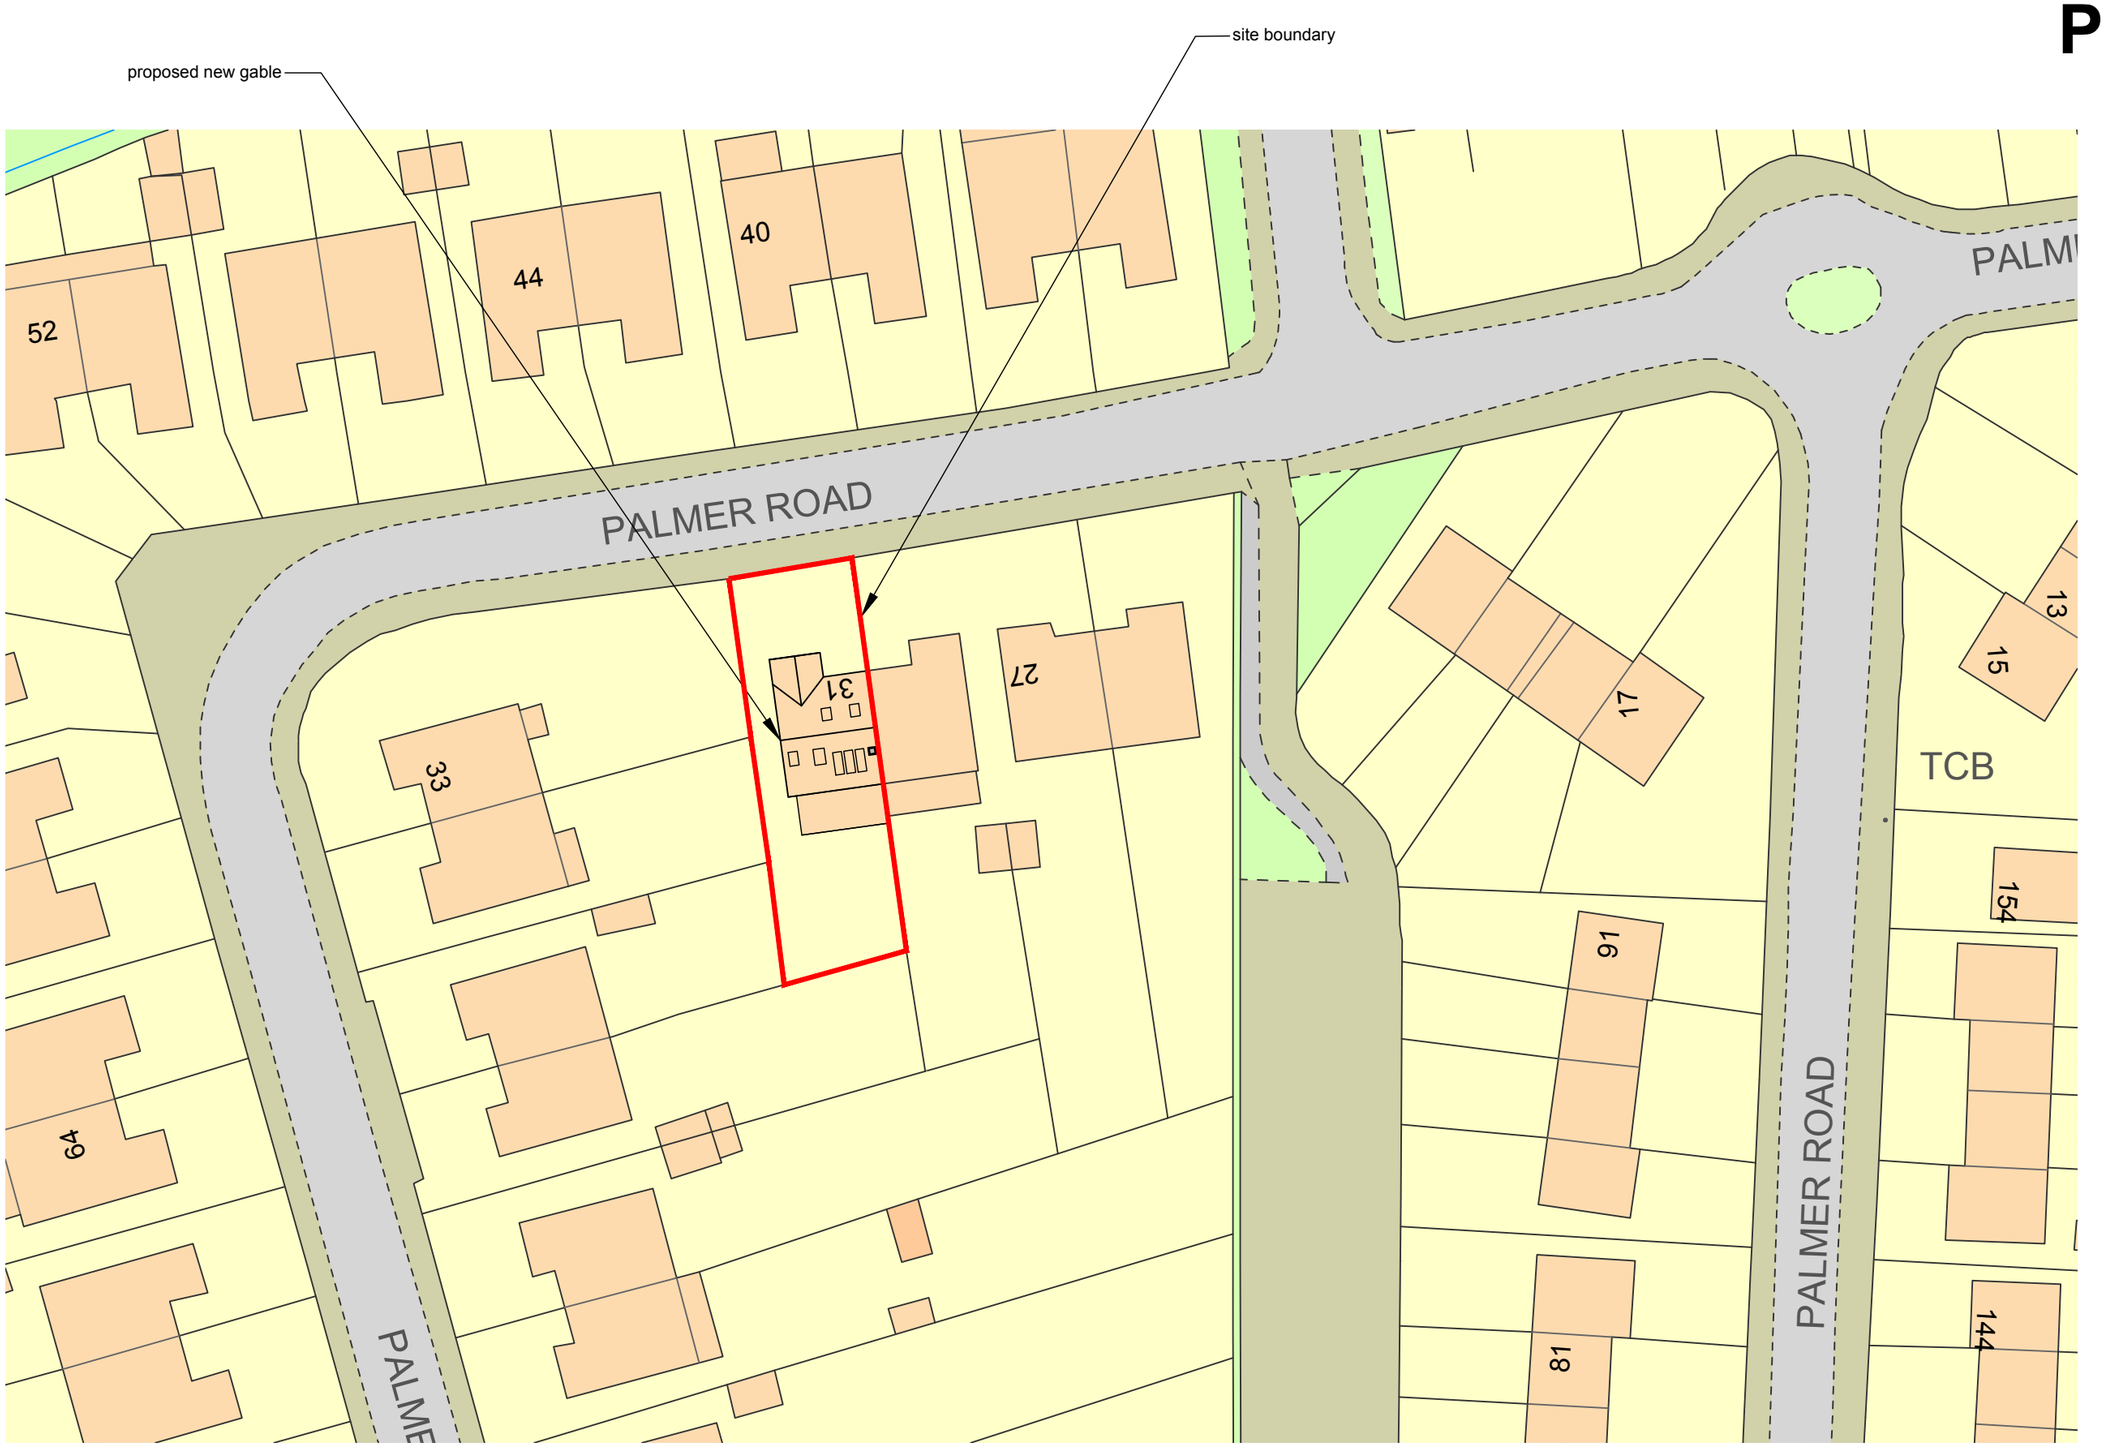

SITE PLAN / ROOF PLAN
1:500 @ A3

©Crown Copyright. All rights reserved. Licence no. 100019980

SCALE BAR 1:500
0 10 20 50

© nat-design, all rights reserved. Use figured dimensions only. All dimensions are to be checked on site before any work is carried out. Please contact the Architect immediately regarding any discrepancies discovered on site.

	PLANNING ISSUE	
Rev.	Notes	Date

NAT Design
Architectural Services

23 Mill Road
Angmering
BN16 4HT

Tel: 07599 199759
E: info@nat-design.co.uk

Project
31 Palmer Road,
Angmering,
BN16 4LJ

Drawing
Proposed
Site Plan

Drawn By	Scale
NSE	as shown
Date	Revision
April 2022	-

Drawing No.
765 - DPA -02

ARUN DISTRICT COUNCIL A/139/22/CLP