
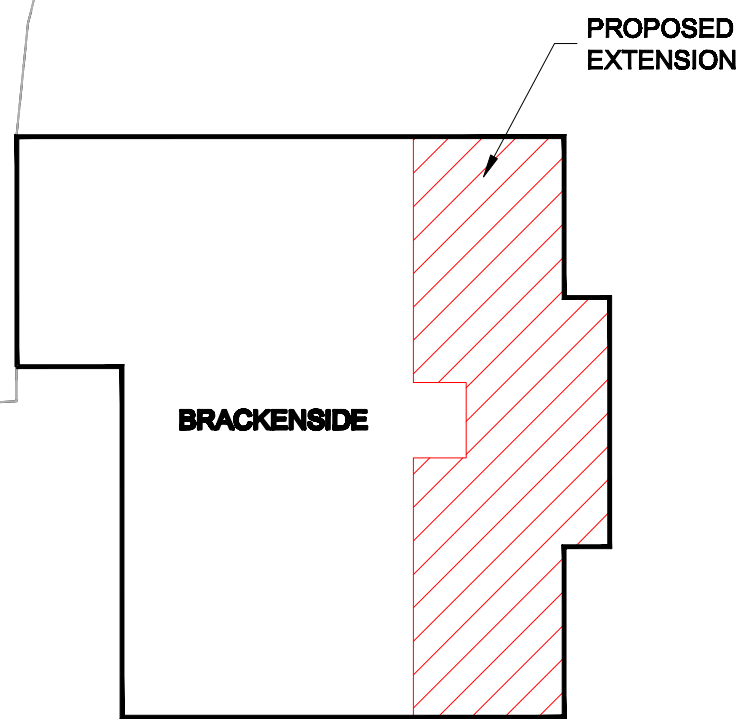
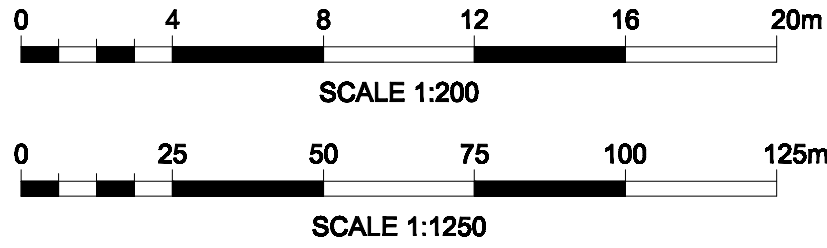
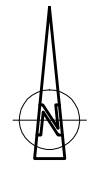


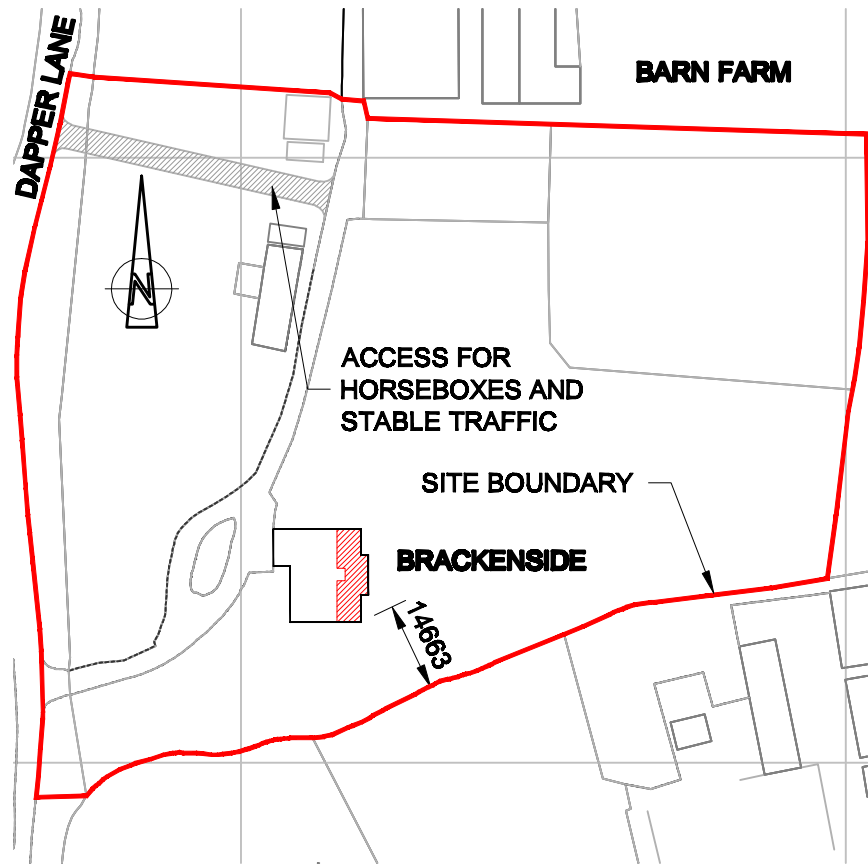

Construction Investment Management 265 High Street Dorking Surrey RH4 1LR m: +44(0)7977 071456 f: +44(0)8701 992898 e: bparkinson@btconnect.com	ON BEHALF OF MRS S ASHWORTH-LEACH	BRACKENSIDE, DAPPERS LANE ANGMERING, WEST SUSSEX PROPOSED SITE & LOCATION PLAN ORIGINAL SIZE : A3SCALE : 1:1250	REV.	A	B				
			BY	JPC	JPC				
			CHKD	BP	BP				
			APPD	BP	BP				
			DATE	26.11.13	17.12.13				
			DRG. No. 10075-010						REV.
									B