

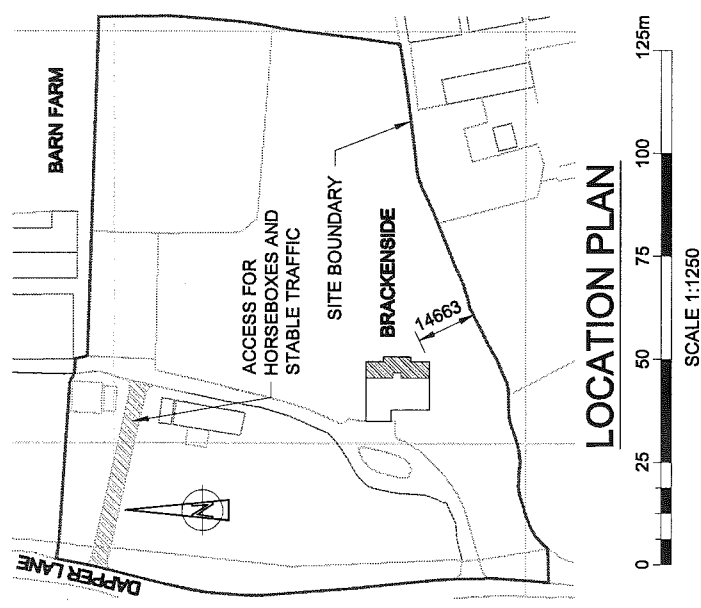


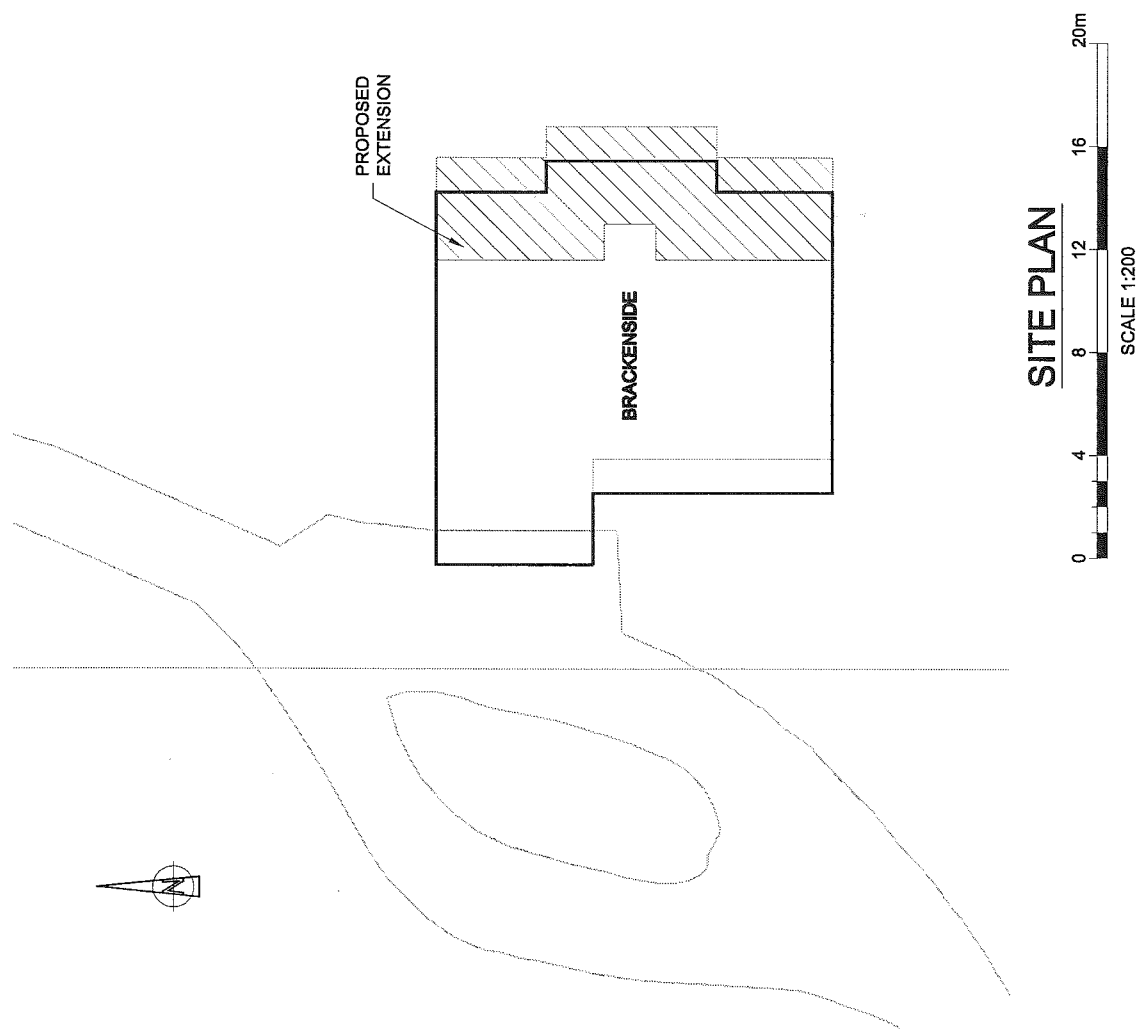

EXISTING HEDGES TO BE CUT BACK TO PROVIDE SIGHT LINE OF AT LEAST 240m IN EACH DIRECTION

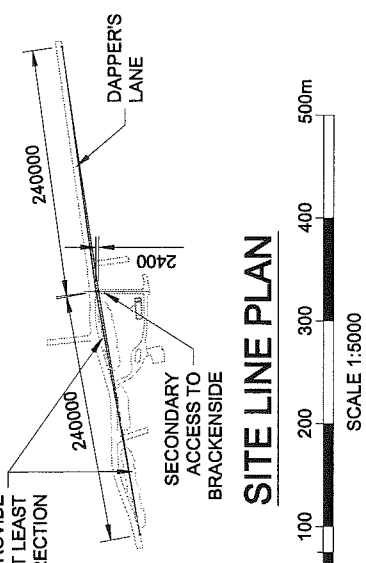

Construction Investment Management 265 High Street Dorking Surrey RH4 1LR m: +44(0)7977 071456 f: +44(0)8701 992898 e: bparkinson@btconnect.com		ON BEHALF OF MRS S ASHWORTH-LEACH		BRACKENSIDE, DAPPERS LANE ANGMERING, WEST SUSSEX PROPOSED SITE & LOCATION PLAN ORIGINAL SIZE : A3 SCALE : 1:1250					REV. BY CHKD APPD DATE		A JPC BP BP		B JPC BP BP		C JPC BP BP		REV. C	
									26.11.13		17.12.13		05.02.14					
									DRG. No. 10075-010									