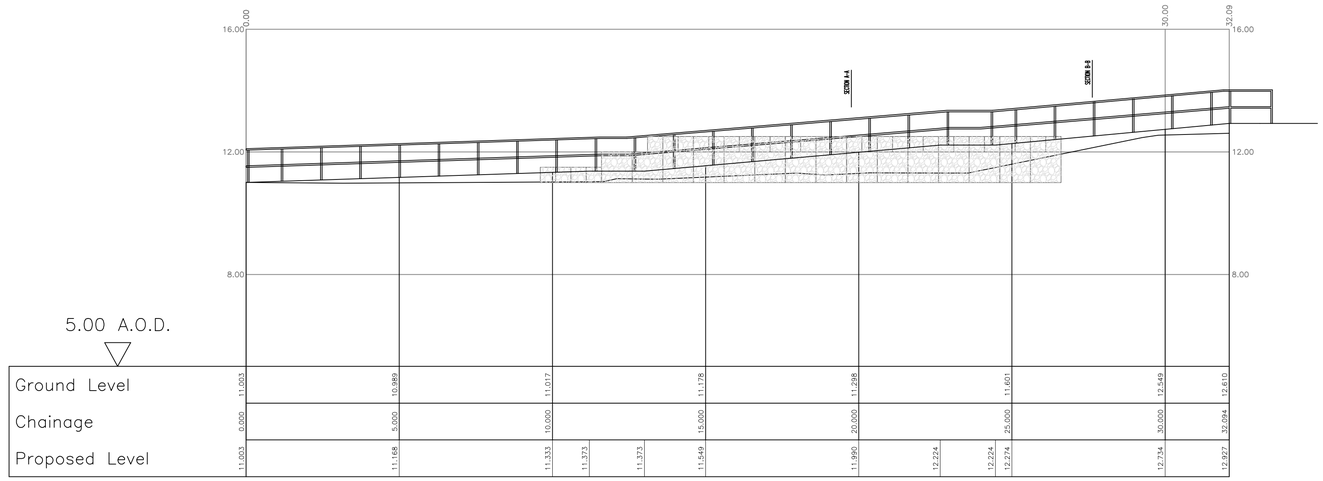

Section C–C

Horiz. 1:100 Vert. 1:100

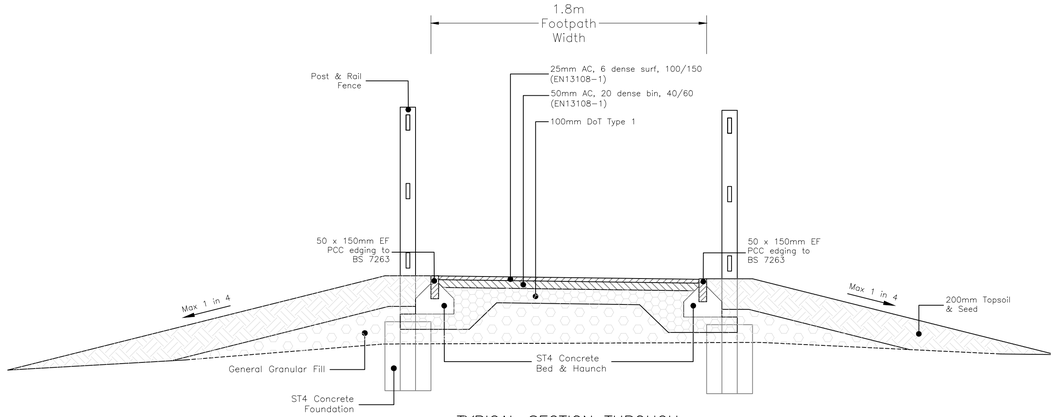

TYPICAL SECTION THROUGH
DEVELOPMENT LINK FOOTPATH

Scale 1:20

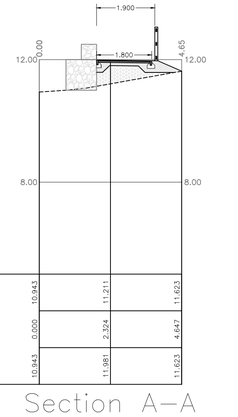

Section A–A

Horiz. 1:100 Vert. 1:100

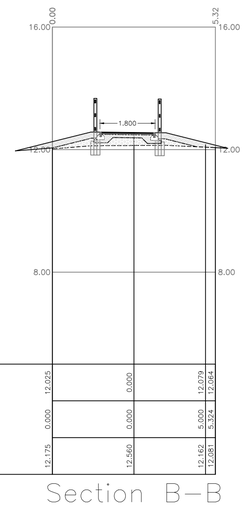

Section B–B

Horiz. 1:100 Vert. 1:100

© This drawing is the copyright of Michael A Jennings Associates Limited and may not be copied, altered or reproduced in any way without their permission.

REV. No.	DATE	DESCRIPTION	INITIALS

Client: CALA HOMES

Project: West End Nursery, Angmering

Title: Footpath Link

MJA CONSULTING
CIVIL AND STRUCTURAL ENGINEERS
Monarch House, Barton Lane,
Abingdon, Oxon, OX14 3NB
Tel: 01235 555173
Fax: 01235 523226

Scale	Date	Drawing No.	Rev
AS Shown@A1	Jan 17	5356:25	
Checked	Drawn HJS		